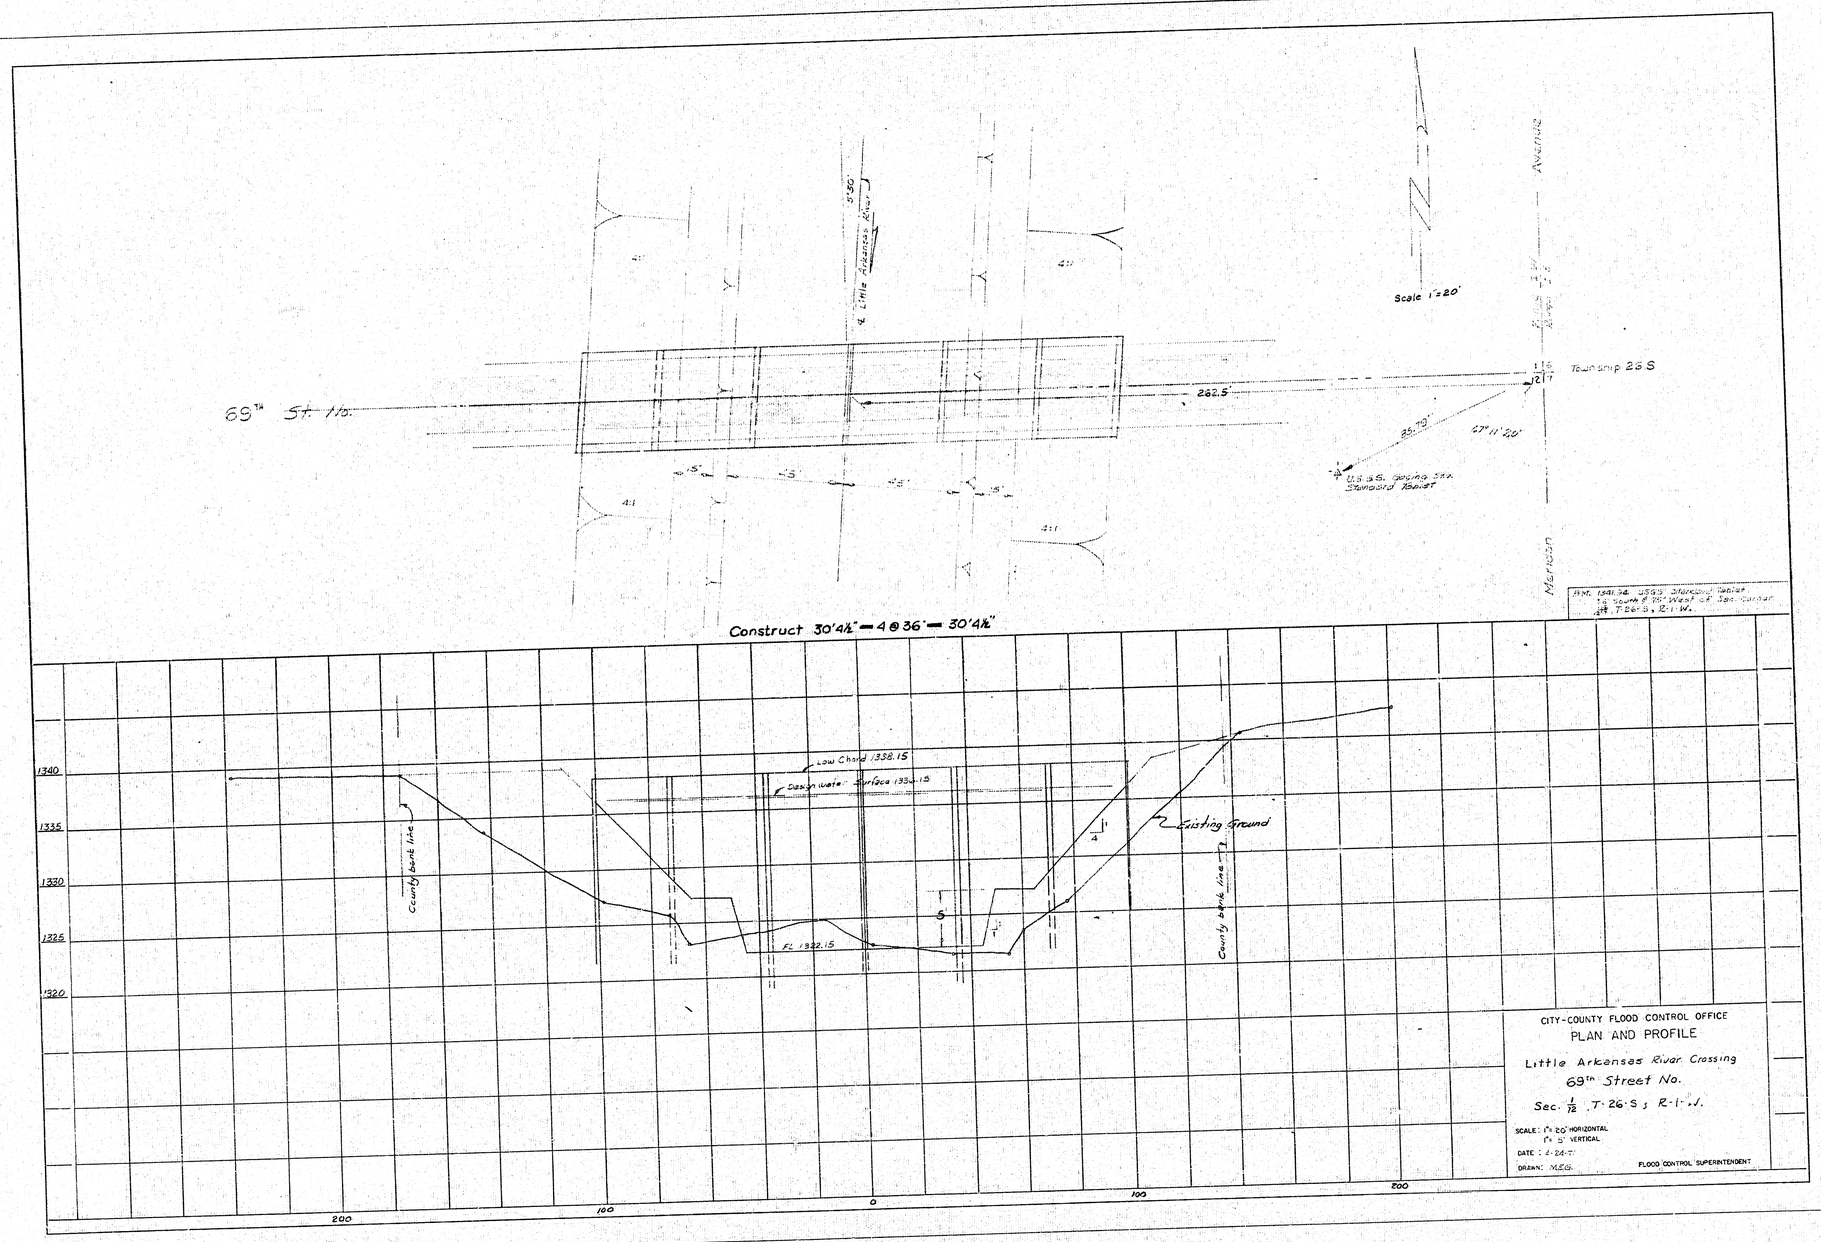
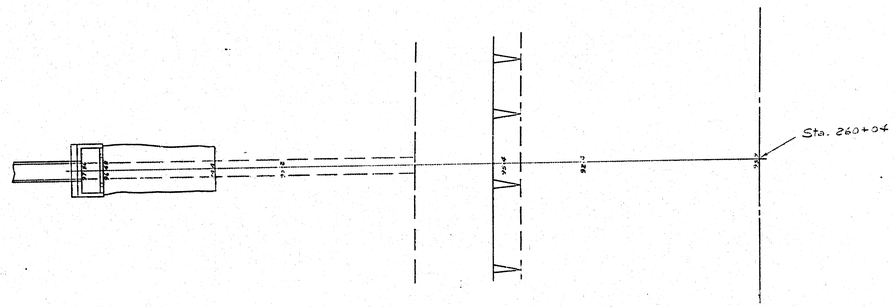
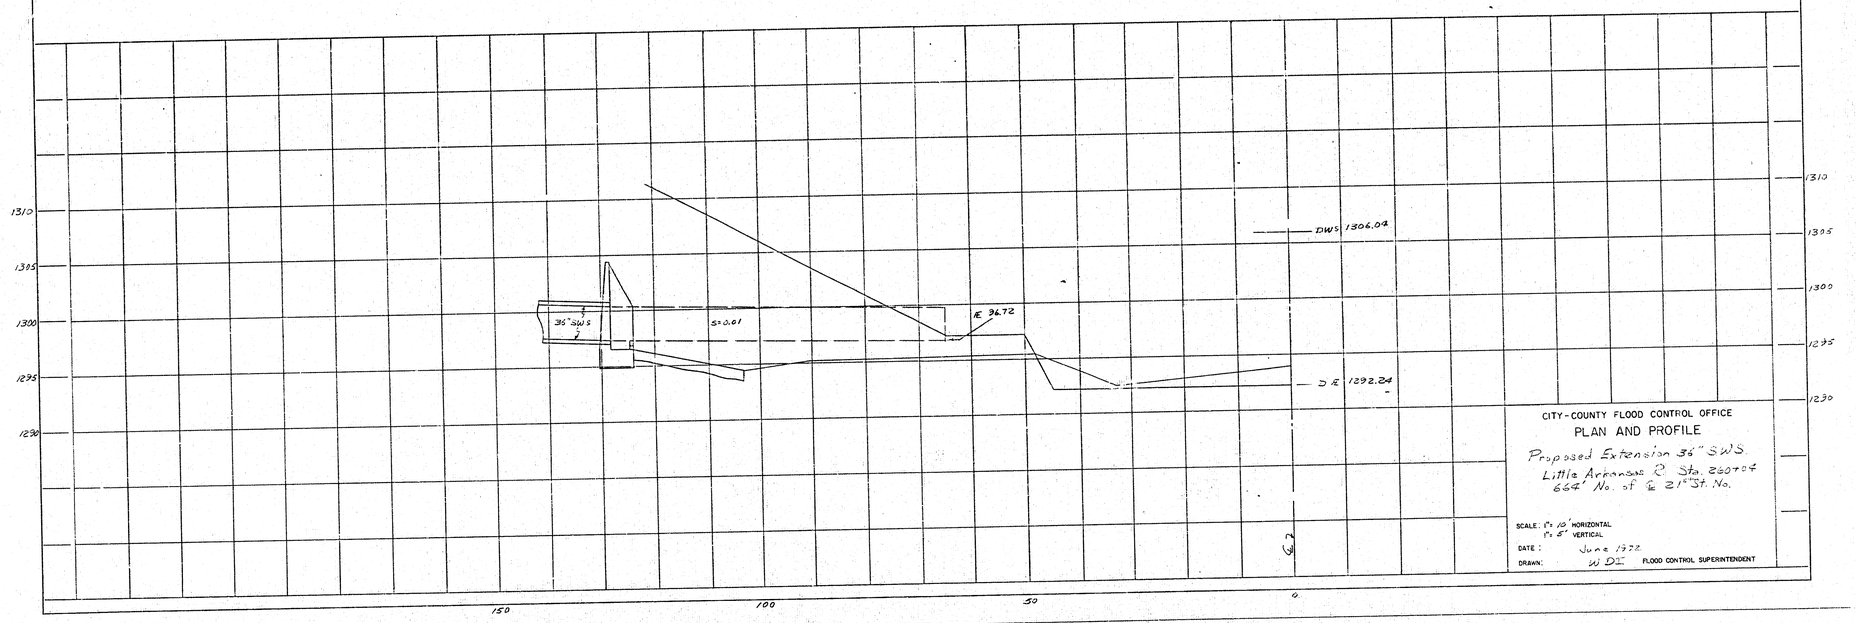

69th St. No.
Little Arkansas River
380'
262.5'
Scale 1"=20'
Township 26 S
Avenue
35°10'
67°11'20"
U.S.G.S. Bench Mk.
Standard Datum
Construct 30'4½" = 4@36" = 30'4½"
1340
1335
1330
1325
1320
Low Chord 1338.15
Design Water Surface 1334.15
Ft. 1332.15
County bank line
Existing Ground
200
100
0
100
200
CITY-COUNTY FLOOD CONTROL OFFICE
PLAN AND PROFILE
Little Arkansas River Crossing
69th Street No.
Sec. 1/12, T-26-S, R-1-W.
SCALE: 1"= 20' HORIZONTAL
1"= 5' VERTICAL
DATE: 2-24-71
DRAWN: M.E.G.
FLOOD CONTROL SUPERINTENDENT



FCBM
□ On c.s.r.o. NE Cor
23rd St & Porter
Elev 1311.65



CITY-COUNTY FLOOD CONTROL OFFICE

PLAN AND PROFILE


Proposed Extension 36" SWS.
Little Arkansas R. Sta. 260+04
664' No. of E 21st St. No.

SCALE: 1" = 10' HORIZONTAL
1" = 5' VERTICAL

DATE : June 1972

DRAWN: W DI FLOOD CONTROL SUPERINTENDENT

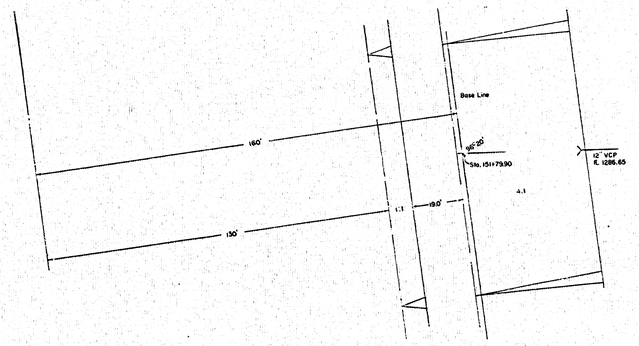
Lot 8
2502 Coolidge
BAIRD
Lot 9
2498 Coolidge
TOWNSEND
12' Easement
48" RCP
Conc. Flume
Rock Pad
East Side Coolidge
Existing Easement Line
STA. 274+68
N
Bench Mark:
City Standard On Sidewalk
S.E. Corner Bridge At 25th And
Little Arkansas River
Elev. Stamped: 1313.30
1315
1310
1305
1300
1295
1290
300
200
100
0
Shed
DWS 43'
DWS 1304.7
4
1
15'
Existing 48" RCP
Proposed Extension
12979
0.50
6
90'
Existing Ground
Rock Wall 13.80
1410.35 Conf. 48" RCP
1406.85 End Apron
0+79 End Conc. Flume
6 Catholic Churches
CITY-COUNTY FLOOD CONTROL OFFICE
PLAN AND PROFILE
Proposed Extension 48" SWS
Little Arkansas River Sta. 274+68
586' South Of & 25th Street North
SCALE: 1"= 20' HORIZONTAL
1"= 3' VERTICAL
DATE: 12-12-73
DRAWN: GBS
FLOOD CONTROL SUPERINTENDENT







CITY-COUNTY FLOOD CONTROL OFFICE

PLAN AND PROFILE

12" SWS OUTLET

STA. 151+79.90

SCALE: 1"=20' HORIZONTAL
1"=5' VERTICAL

DATE : 3-7-74 Survey

DRAWN: 3-19-74

FLOOD CONTROL SUPERINTENDENT