
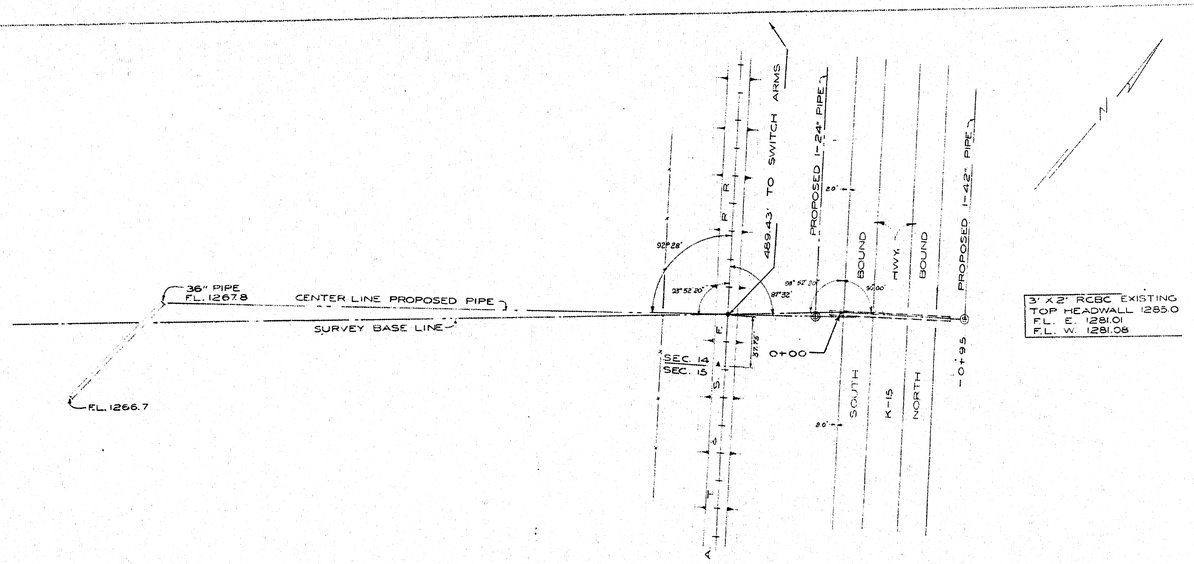


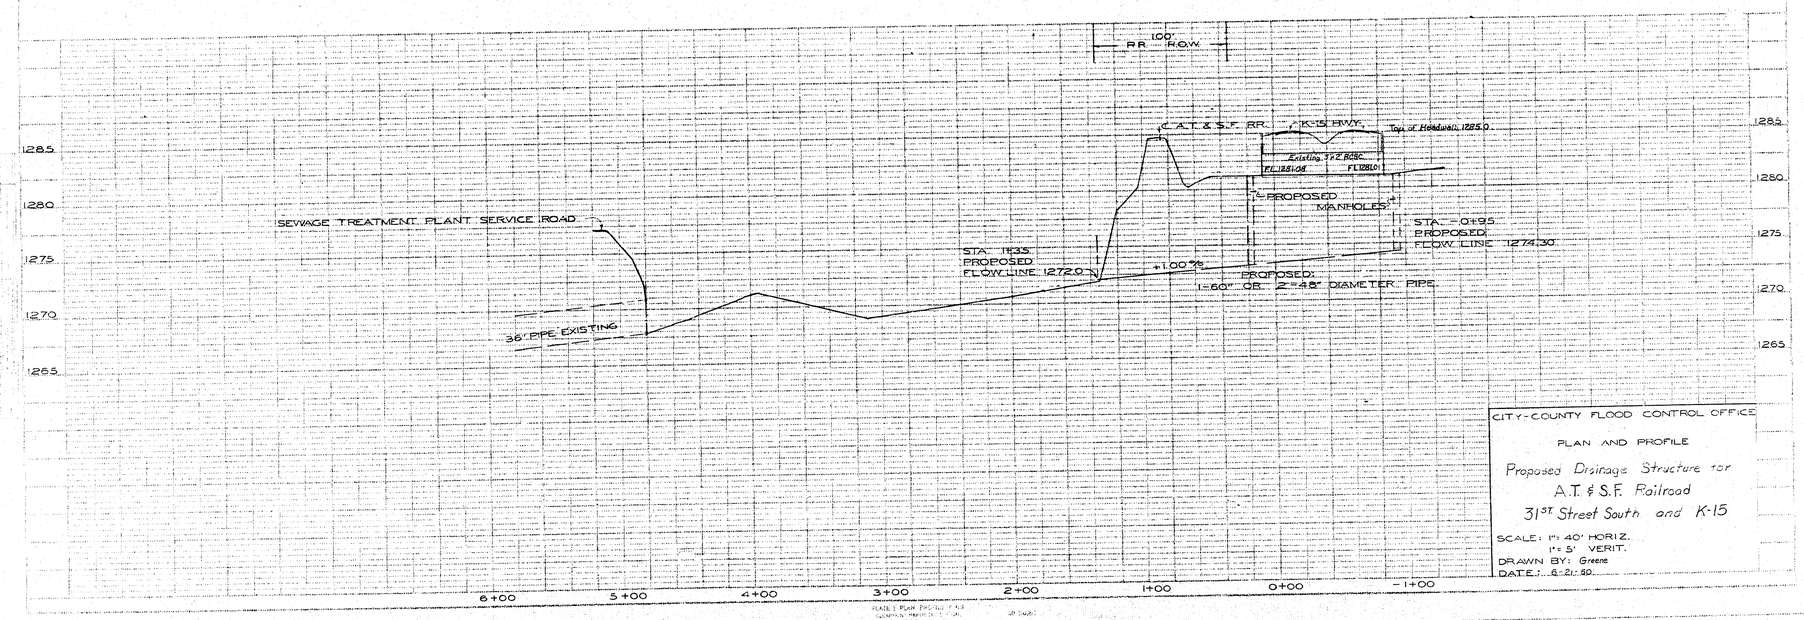

CITY-COUNTY FLOOD CONTROL OFFICE

PLAN AND PROFILE

Proposed Drainage Structure for

A.T. & S.F. Railroad

31ST Street South and K-15

SCALE: 1"= 40' HORIZ.
1"= 5' VERIT.

DRAWN BY: Greene

DATE: 6-21-60