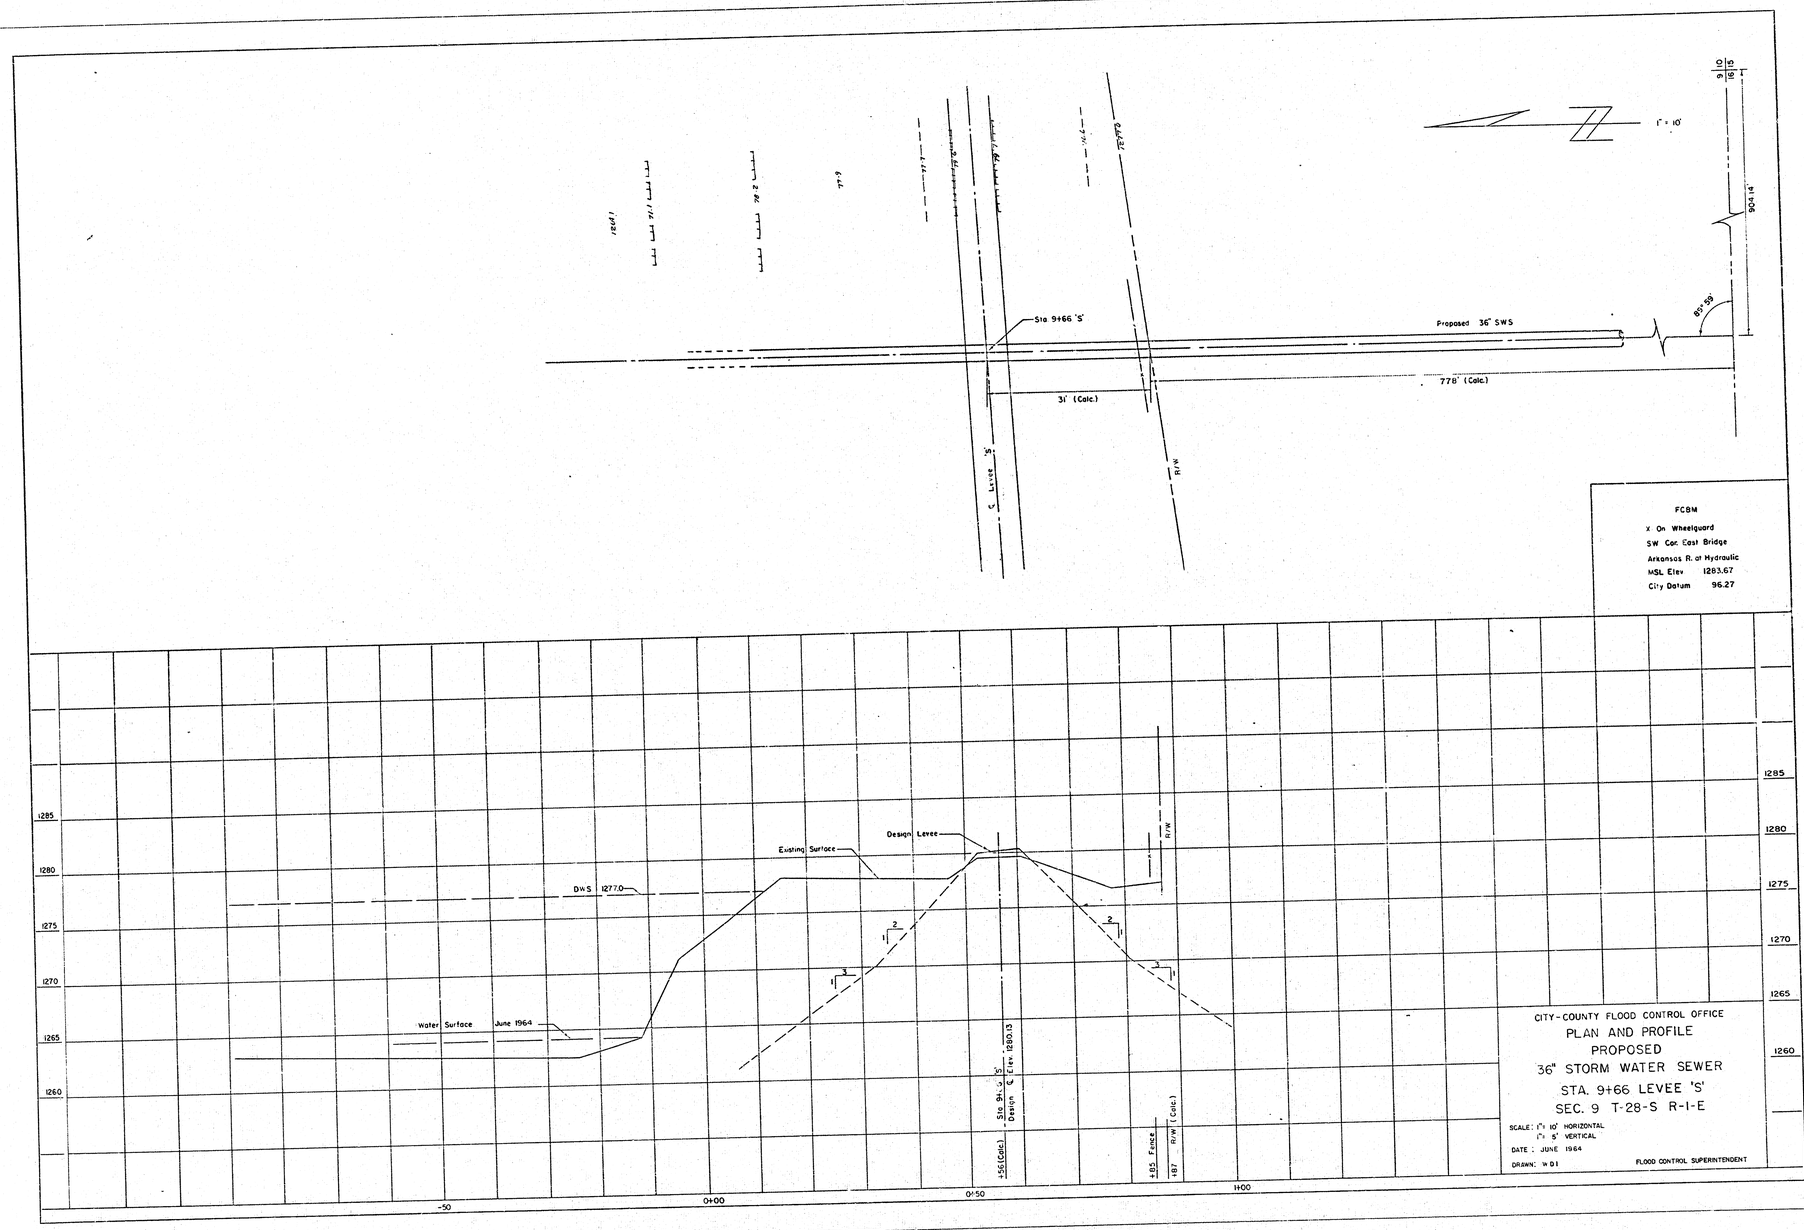


FCBM

X On Wheelguard
SW Cor. East Bridge
Arkansas R. at Hydraulic
MSL Elev 1283.67
City Datum 96.27

CITY-COUNTY FLOOD CONTROL OFFICE

PLAN AND PROFILE PROPOSED 36" STORM WATER SEWER STA. 9+66 LEVEE 'S' SEC. 9 T-28-S R-1-E

SCALE: 1" 10' HORIZONTAL
1" 5' VERTICAL
DATE : JUNE 1964
DRAWN: W.D.I.

FLOOD CONTROL SUPERINTENDENT