FHWA REGION NO.	STATE	PROJECT NUMBER	FISCAL YEAR	SHEET NUMBER	TOTAL SHEETS
7	KANSAS	.	.	4	.

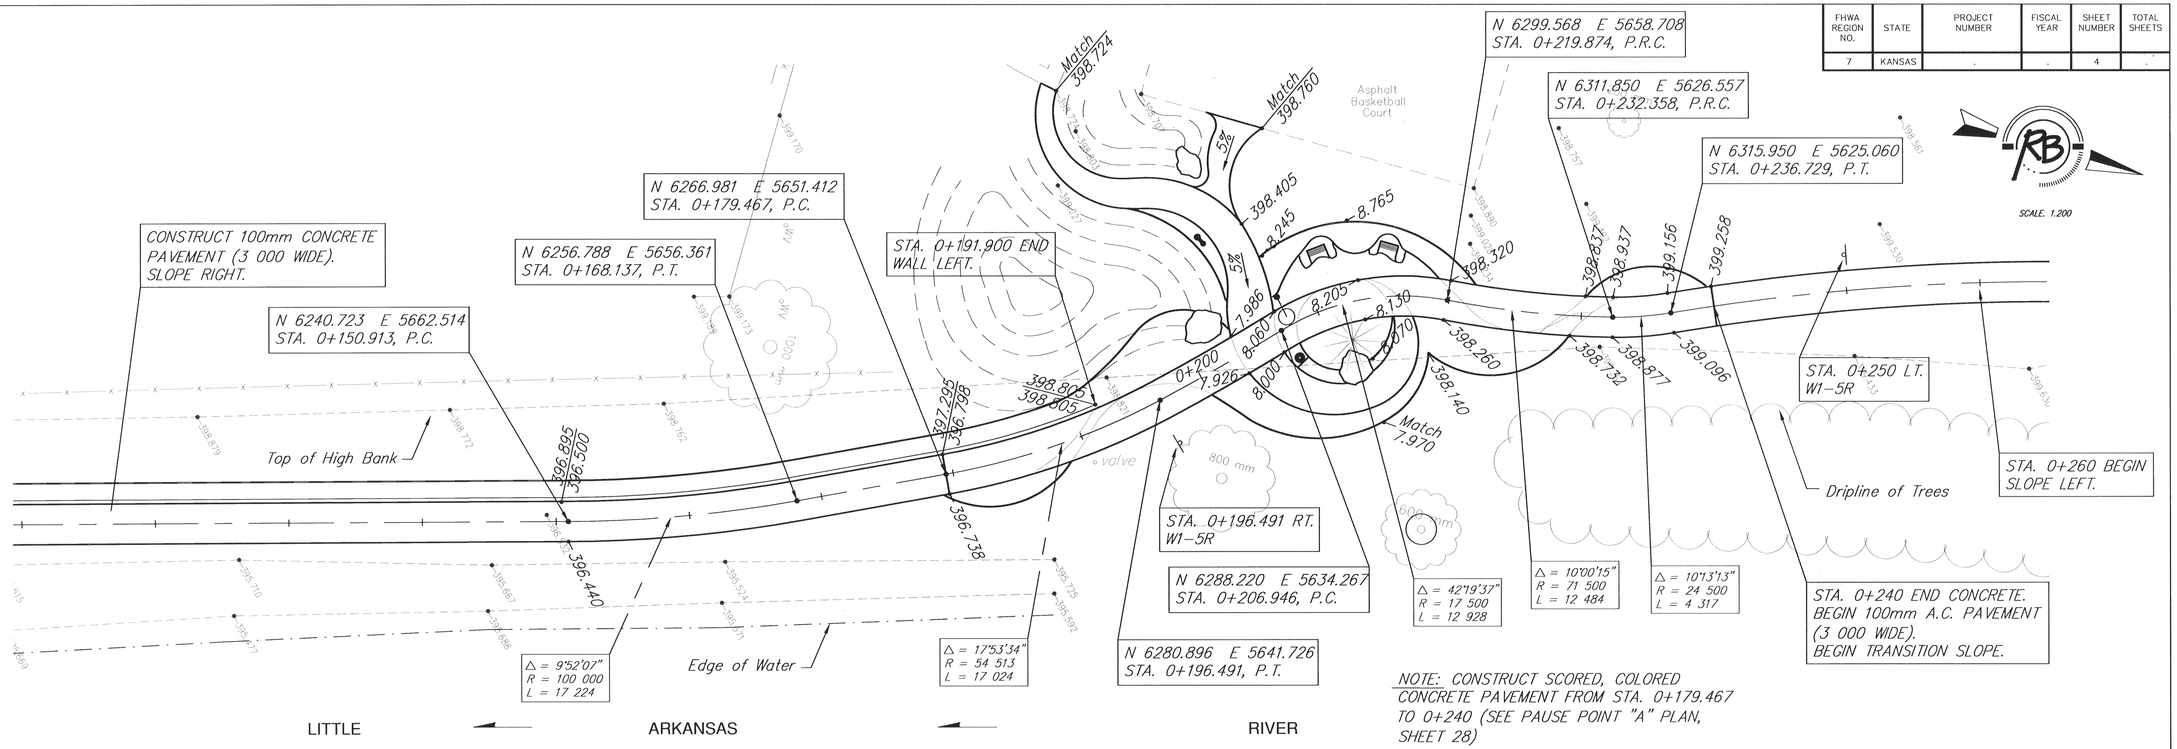

NOTE: CONSTRUCT SCORED, COLORED CONCRETE PAVEMENT FROM STA. 0+179.467 TO 0+240 (SEE PAUSE POINT "A" PLAN, SHEET 28)

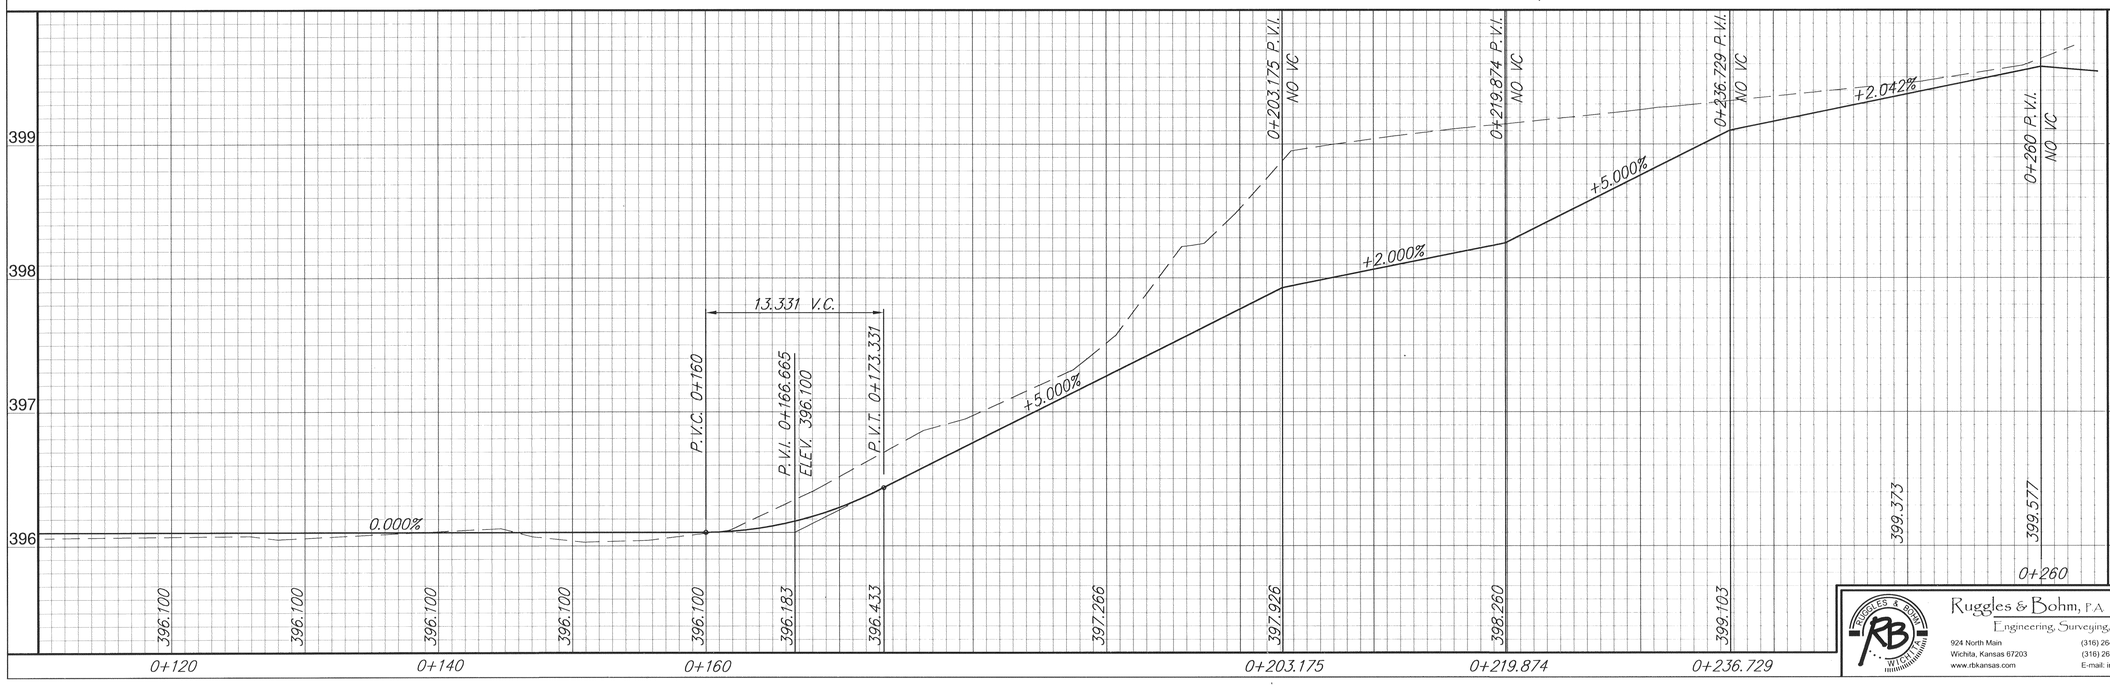

DESIGN	TCR
DRAWN	RA
CHECKED	
DATE	Apr. 13, 2004
REVIEW	
REVISED	

PROJECT NUMBER 472-83436 (706631)

DRAWING FILE BASE [PATH02]

PLAN AND PROFILE
LITTLE ARKANSAS RIVER
BICYCLE / PEDESTRIAN PATH

Ruggles & Bohm, P.A.
Engineering, Surveying, Land Planning
924 North Main
Wichita, Kansas 67203
www.rbkansas.com
(316) 264-8008
(316) 264-4521 fax
E-mail: info@rbkansas.com

RB JOB 2088T

SHEET 4 OF 63