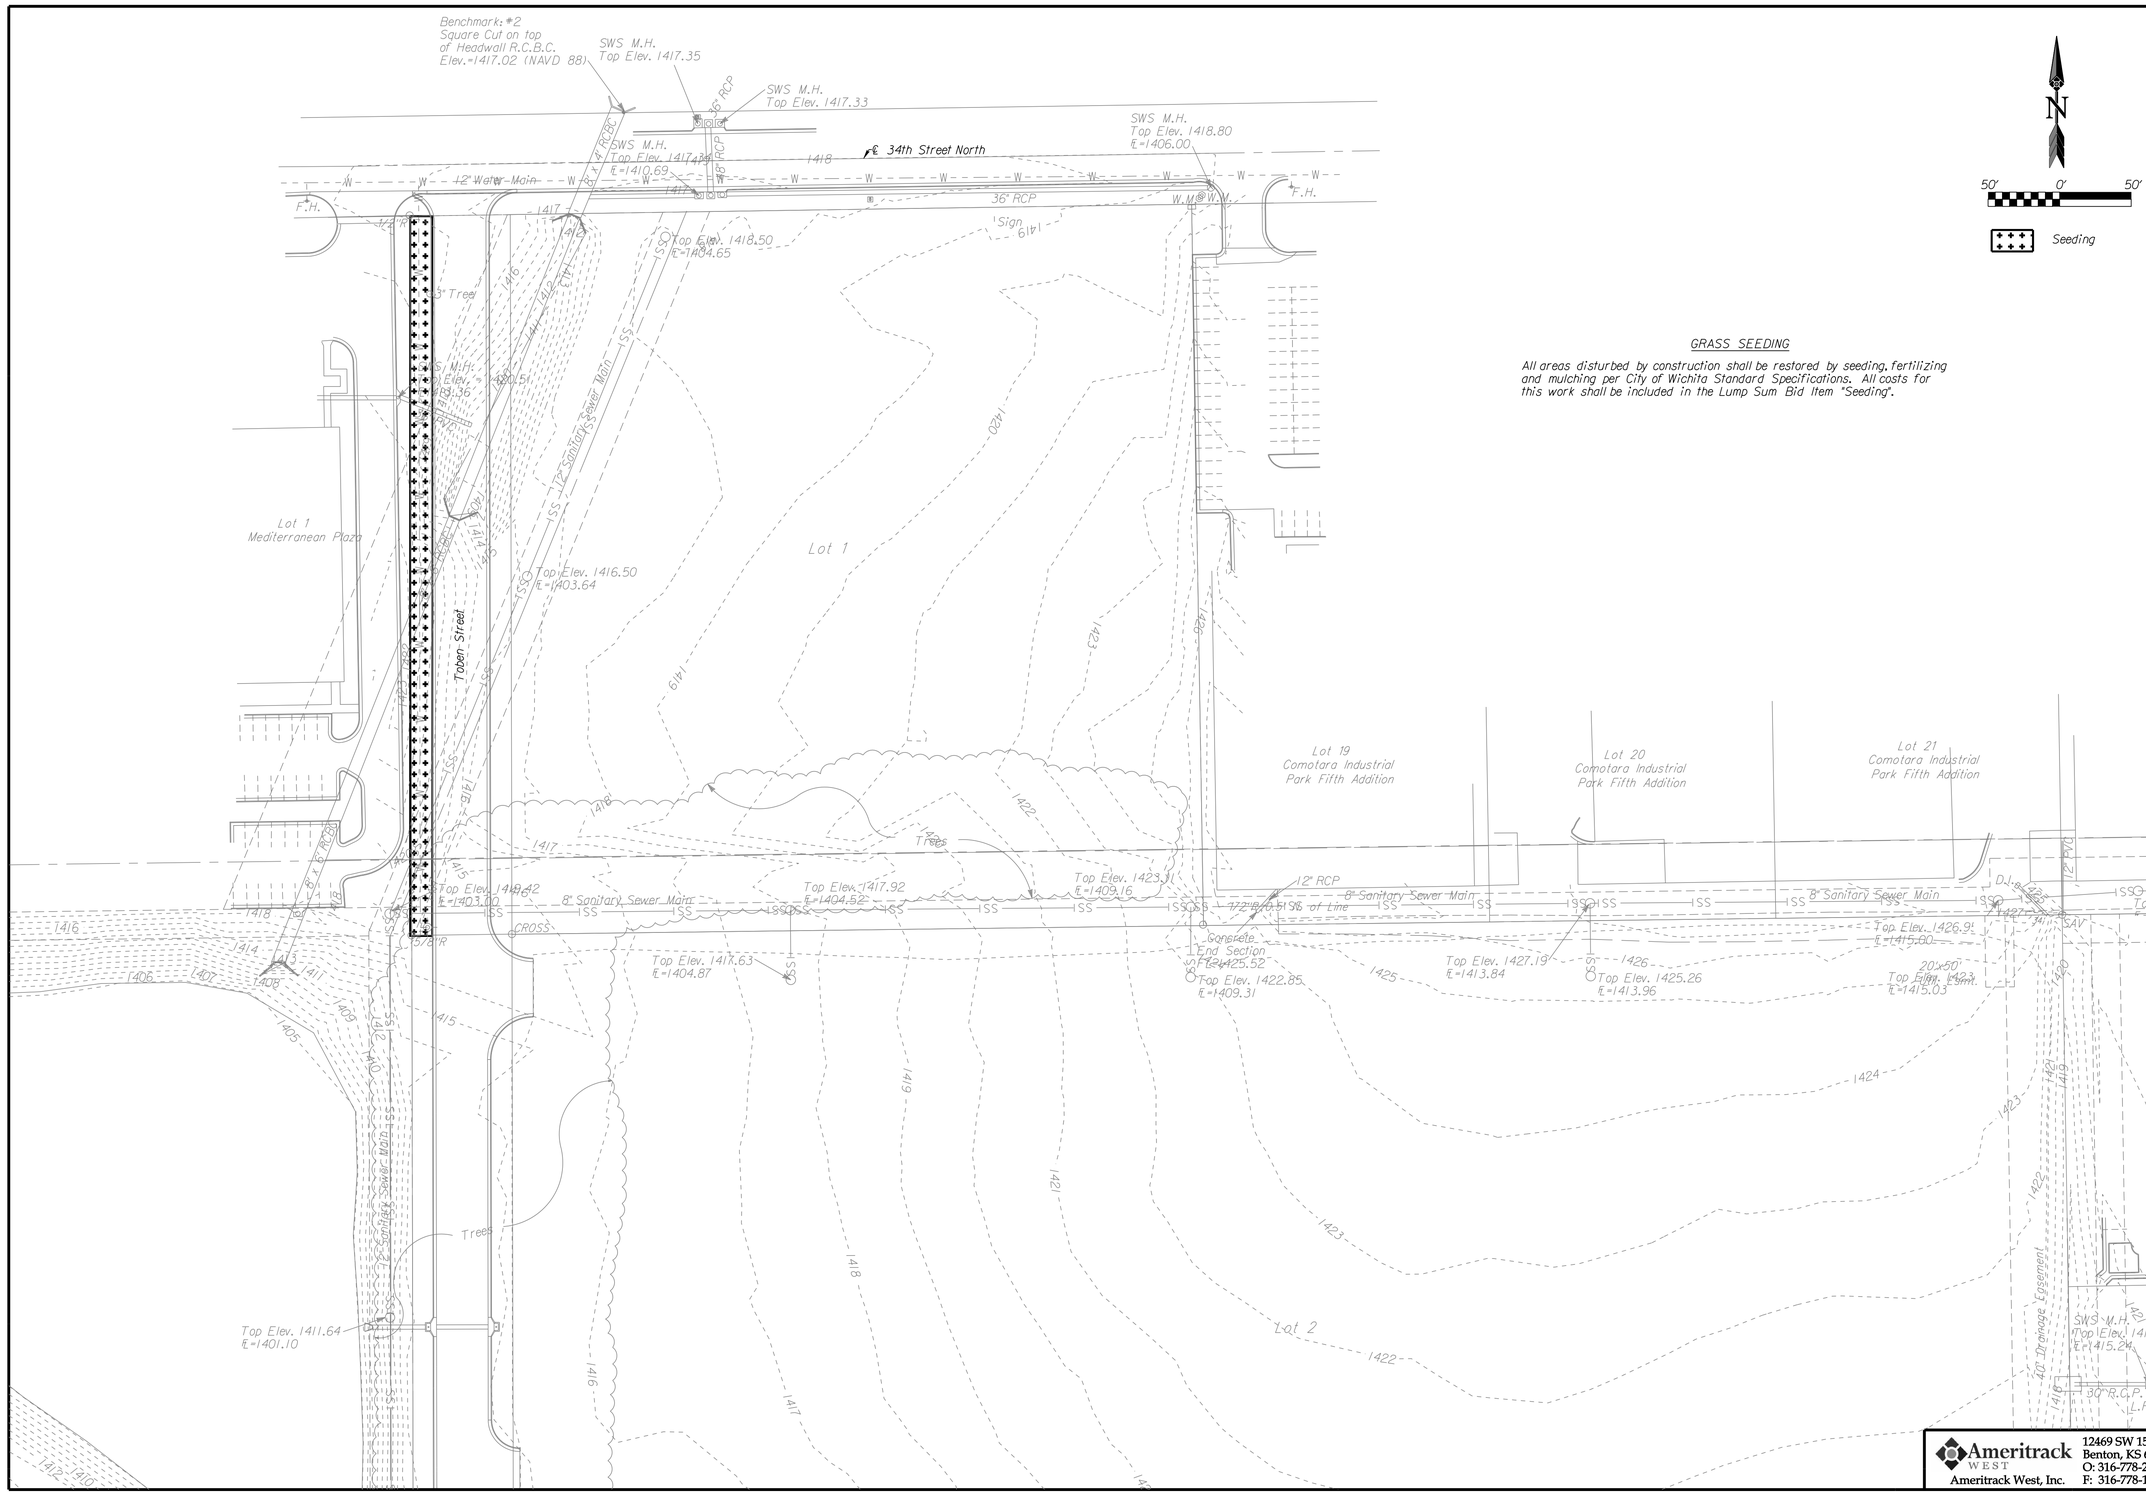

GRASS SEEDING

All areas disturbed by construction shall be restored by seeding, fertilizing and mulching per City of Wichita Standard Specifications. All costs for this work shall be included in the Lump Sum Bid Item "Seeding".

No.	Date	By	Approved	Revision

FIREPOINT ADDITION
EROSION CONTROL PLAN
WICHITA, KANSAS
JAMES ARMOUR, P.E. - CITY ENGINEER
Project No. 448-90470 OCA No. 735443

POE & ASSOCIATES OF KANSAS, INC.
CONSULTING ENGINEERS
5940 E. Central, Suite 200■ Wichita, KS 67208-4242
Phone 316/685-4114■ FAX 316/685-4444

FINAL

Designed By: BLB
Drawn By: ELS
Drawing: 463_PET8_Erosion Control.dgn
Date: April 6, 2010

Sheet
8 of 14

Ameritrack WEST
Ameritrack West, Inc.
12469 SW 15th
Benton, KS 67017
O: 316-778-2215
F: 316-778-1204