
SCALE= 1 : 2000

FHWA REG NO.	STATE	PROJECT NO.	YEAR	SHEET NO	TOTAL SHEETS
7	KANSAS	STP-N012(901)	1999	97	131

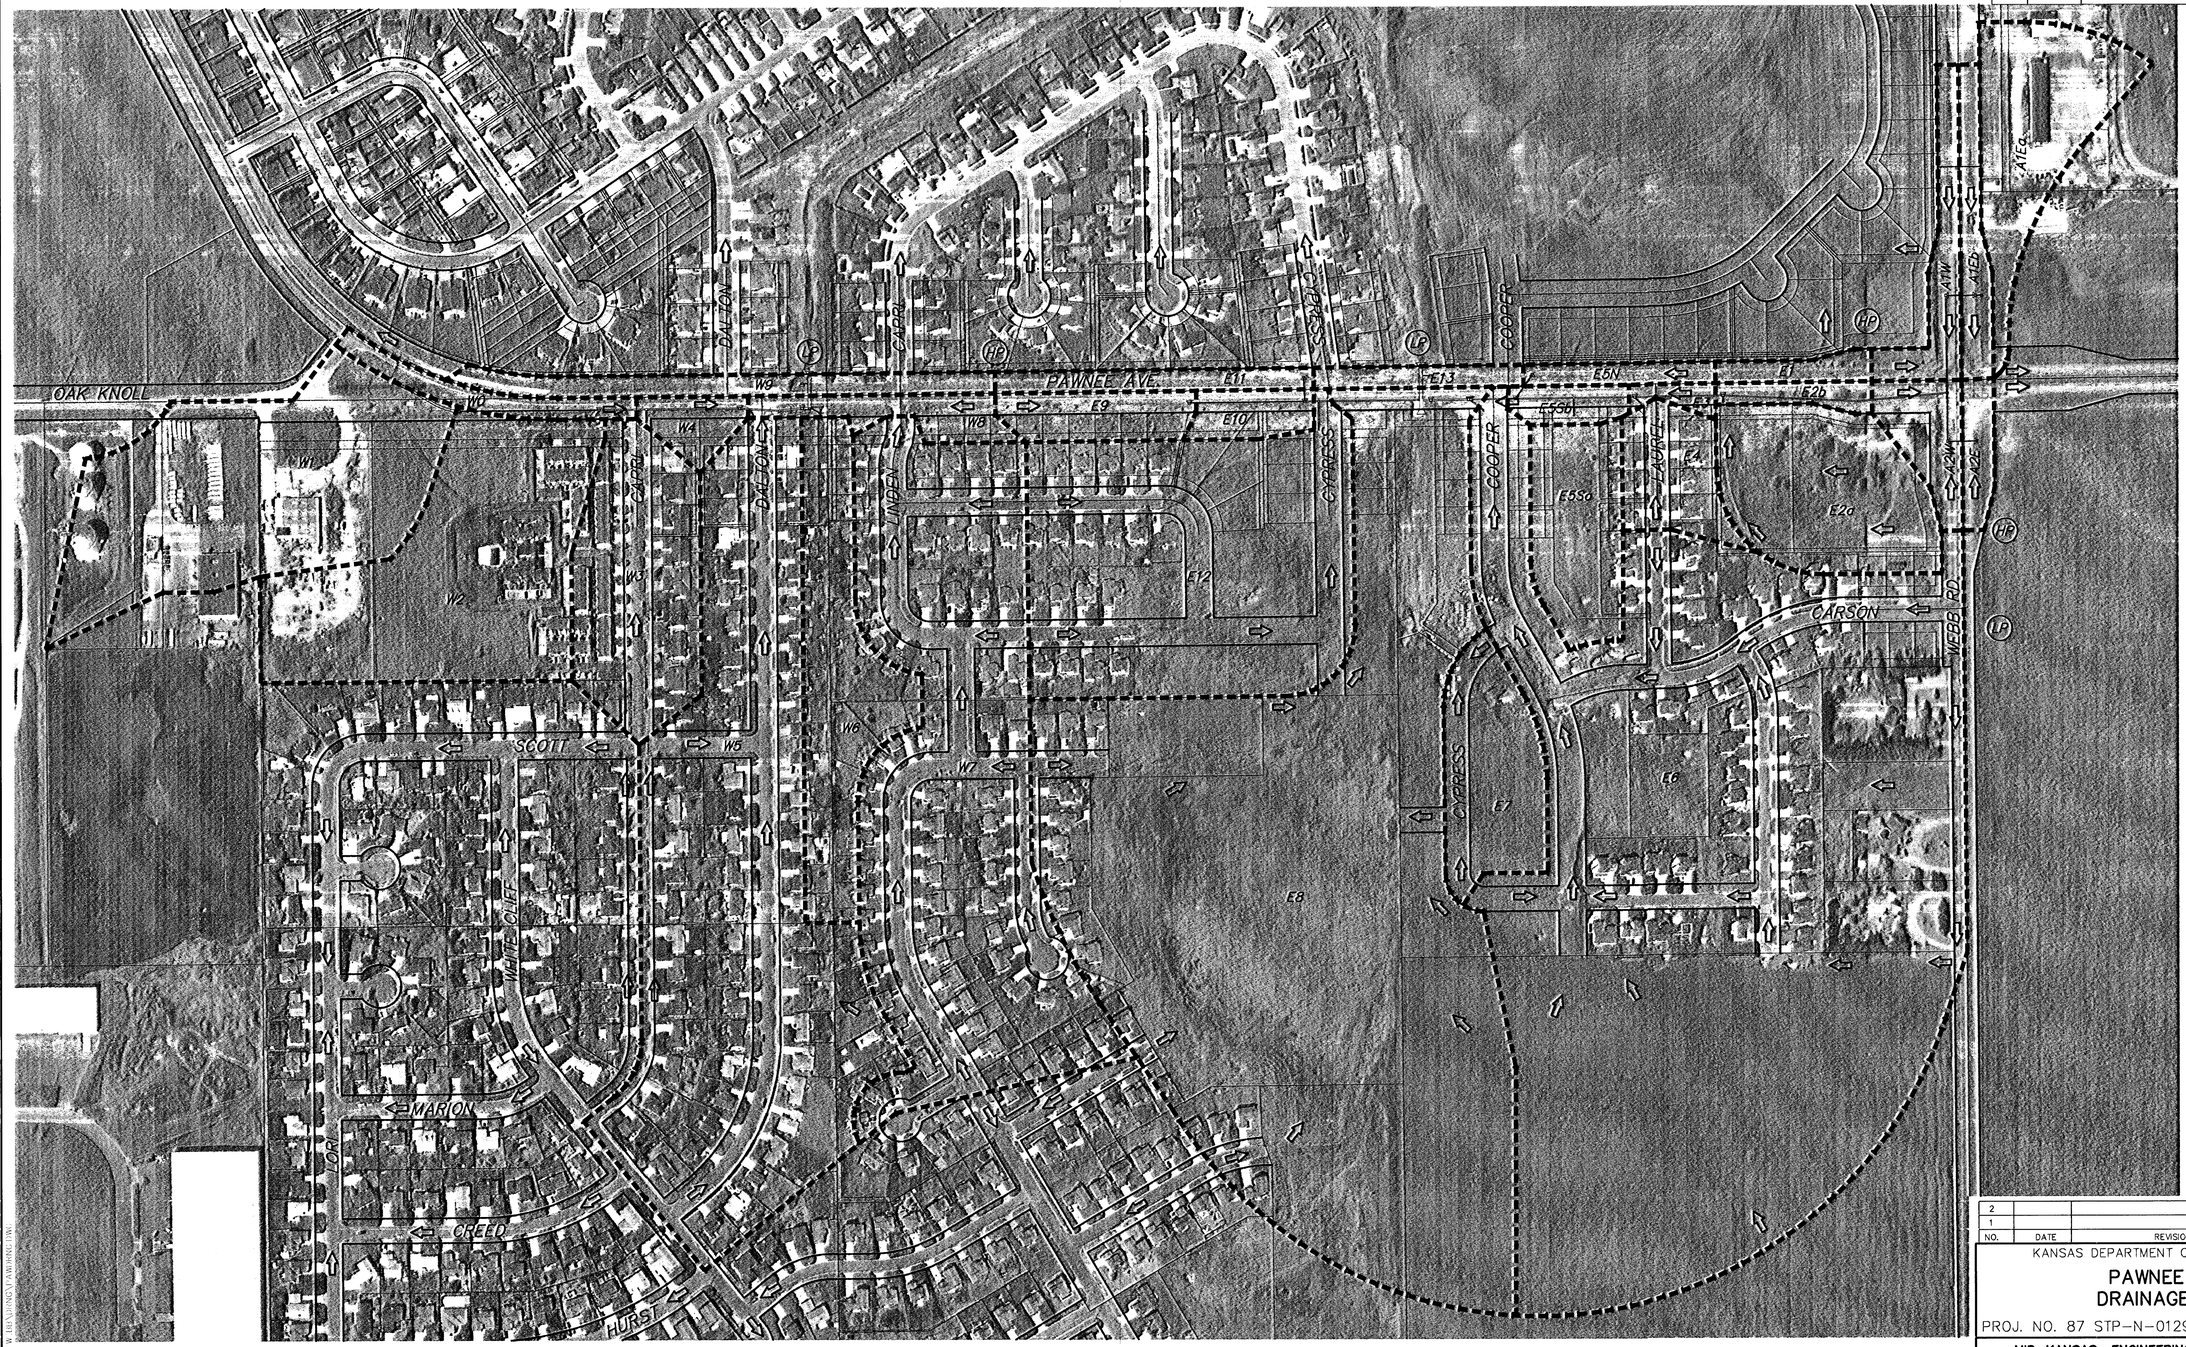

NO.	DATE	REVISIONS	BY	APP'D
2				
1				

KANSAS DEPARTMENT OF TRANSPORTATION

PAWNEE AVE. DRAINAGE PLAN

PROJ. NO. 87 STP-N-0129-01 SEDGWICK COUNTY

MID-KANSAS ENGINEERING CONSULTANTS, INC.
WICHITA, KANSAS

DESIGNED BY:	TKM	CHECKED BY:	JTC	
DRAWN BY:	GJR	DATE: APRIL 1999	SHEET 97 OF 131	

G:\CIVIL\PAWNEE\DRAINAGE\DWG Tue Jul 18 14:54:47 2000

C:\WOVIEW W_DRAINAGE\PAWDRNG.DWG