
FHWA REGION NO.	STATE	PROJECT NUMBER	FISCAL YEAR	SHEET NUMBER	TOTAL SHEETS
7	KANSAS	87N-0195-01	2001	8	127

BY	DATE
REFERENCES NOTED	
REFERENCES CHECKED	

NOTE: SEE INTERSECTION DETAIL SHEET FOR WHEELCHAIR RAMP LAYOUT AND SIZE SHEET 22

NOTE: SEE INTERSECTION SIGNAGE SHEET FOR RELOCATION OF EXISTING SIGNS SHEET 89

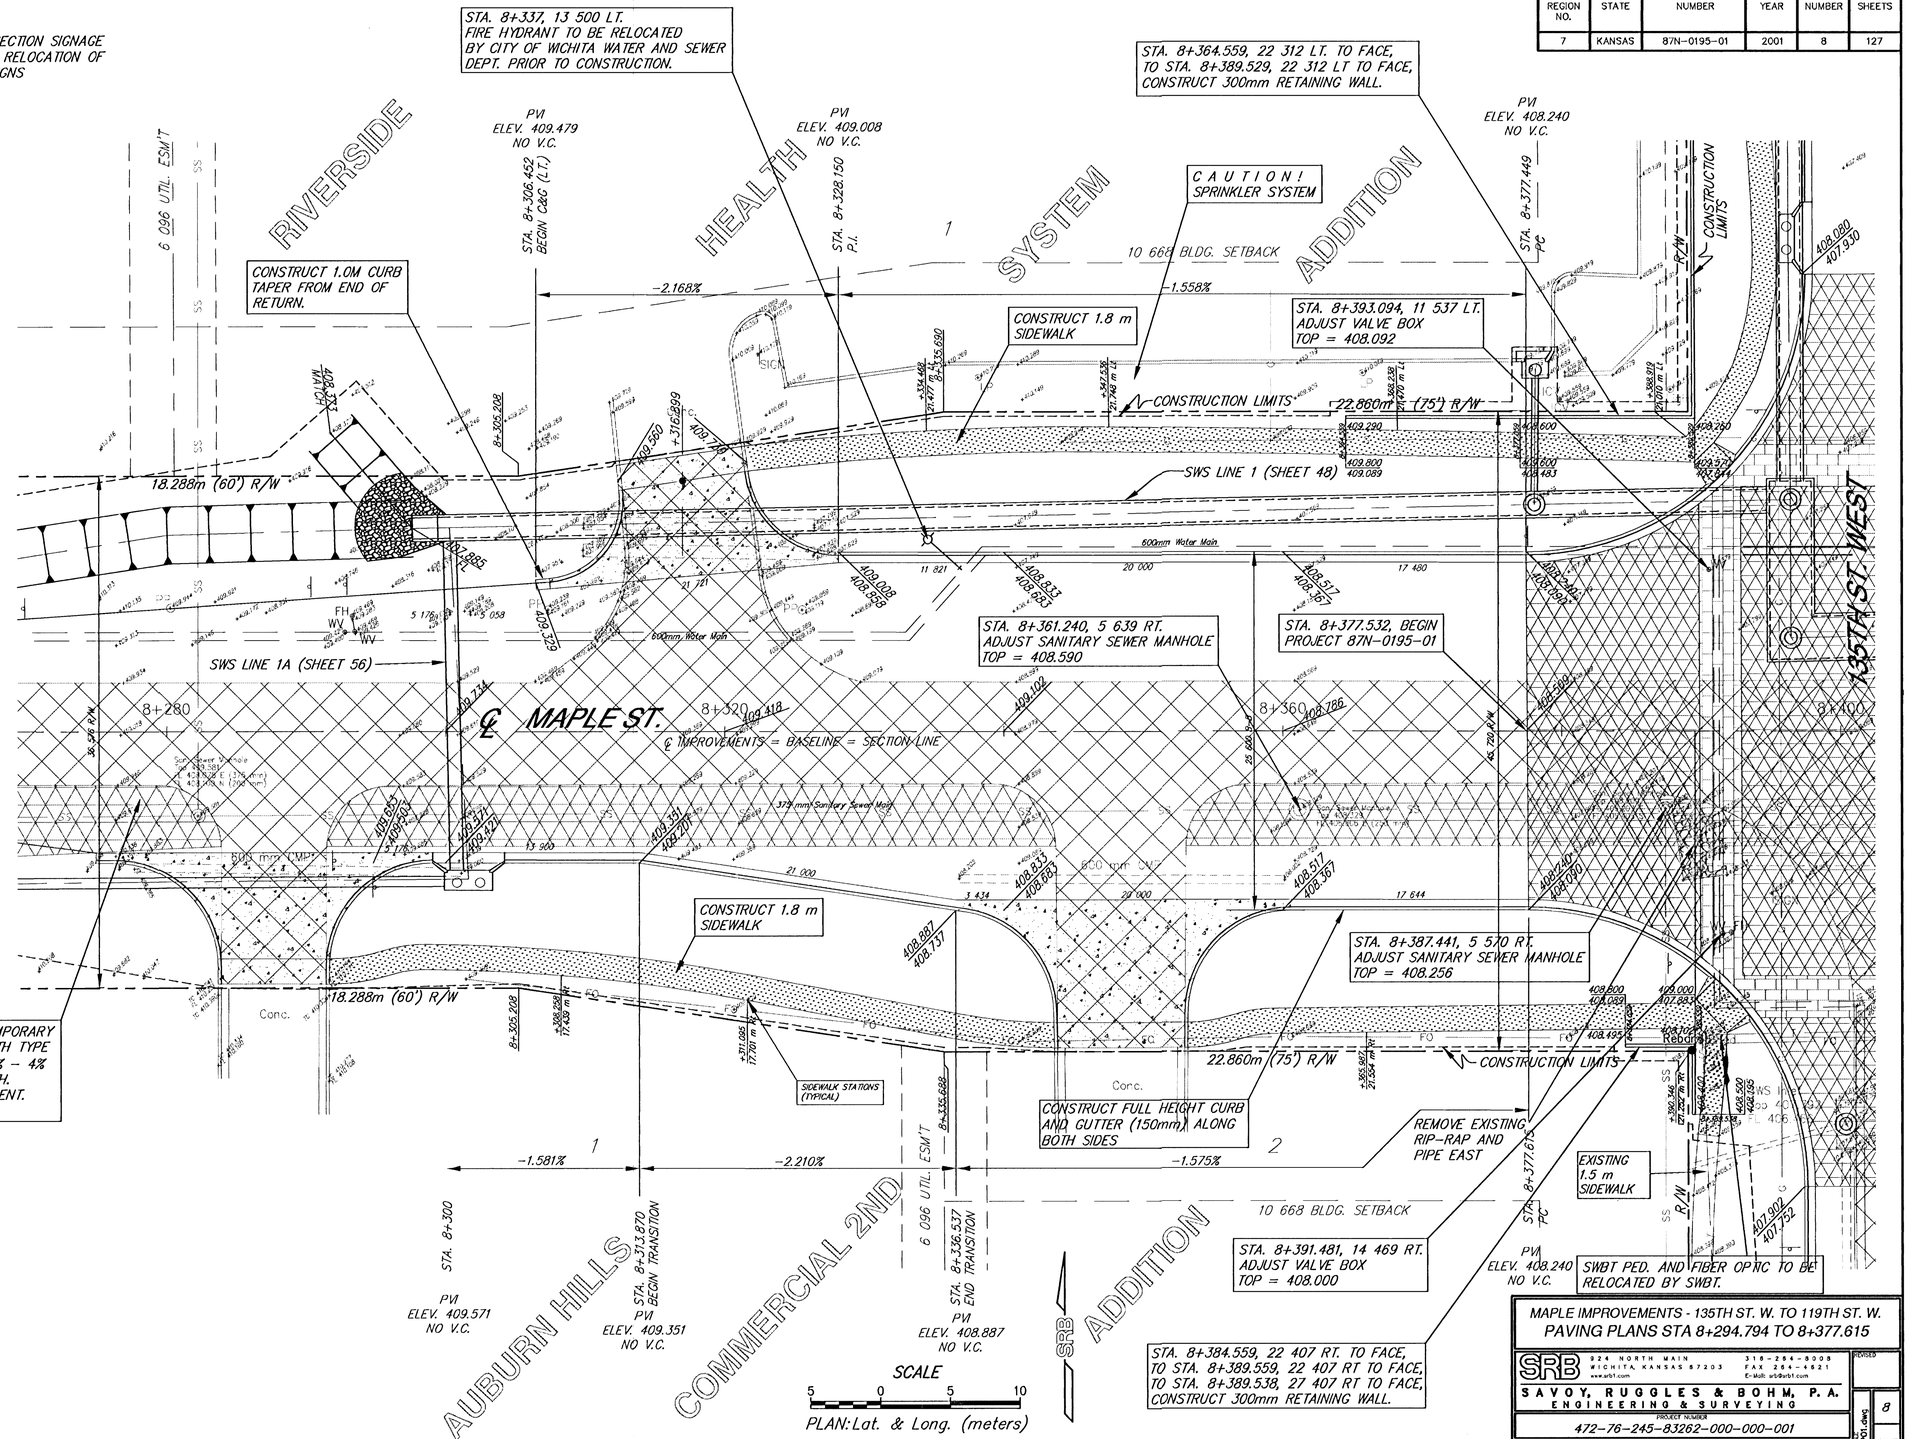

RETAINING WALL ELEVATIONS

406.000 — TOE (SOIL) ELEVATION.
5x(406.000 - 405.300) = 8 STA/ft
406.000 — TOP OF CAP ELEVATION.
405.300 — GRAVEL BASE ELEVATION.

MAPLE IMPROVEMENTS - 135TH ST. W. TO 119TH ST. W.
PAVING PLANS STA 8+294.794 TO 8+377.615

SRB
924 NORTH MAIN WICHITA, KANSAS 67203
316-264-8008 FAX 264-4621
www.srb1.com E-Mail: srb@srb1.com
SAVOY, RUGGLES & BOHM, P.A.
ENGINEERING & SURVEYING

PROJECT NUMBER 472-76-245-83262-000-000-001

DRAWN	DESIGN	REVIEW	DATE	UTILITY	SRB JOB
JDS	JDS		Sept. 27, 2001		1217T

REVISED

SHEET NO. 8 TOTAL SHEETS 127