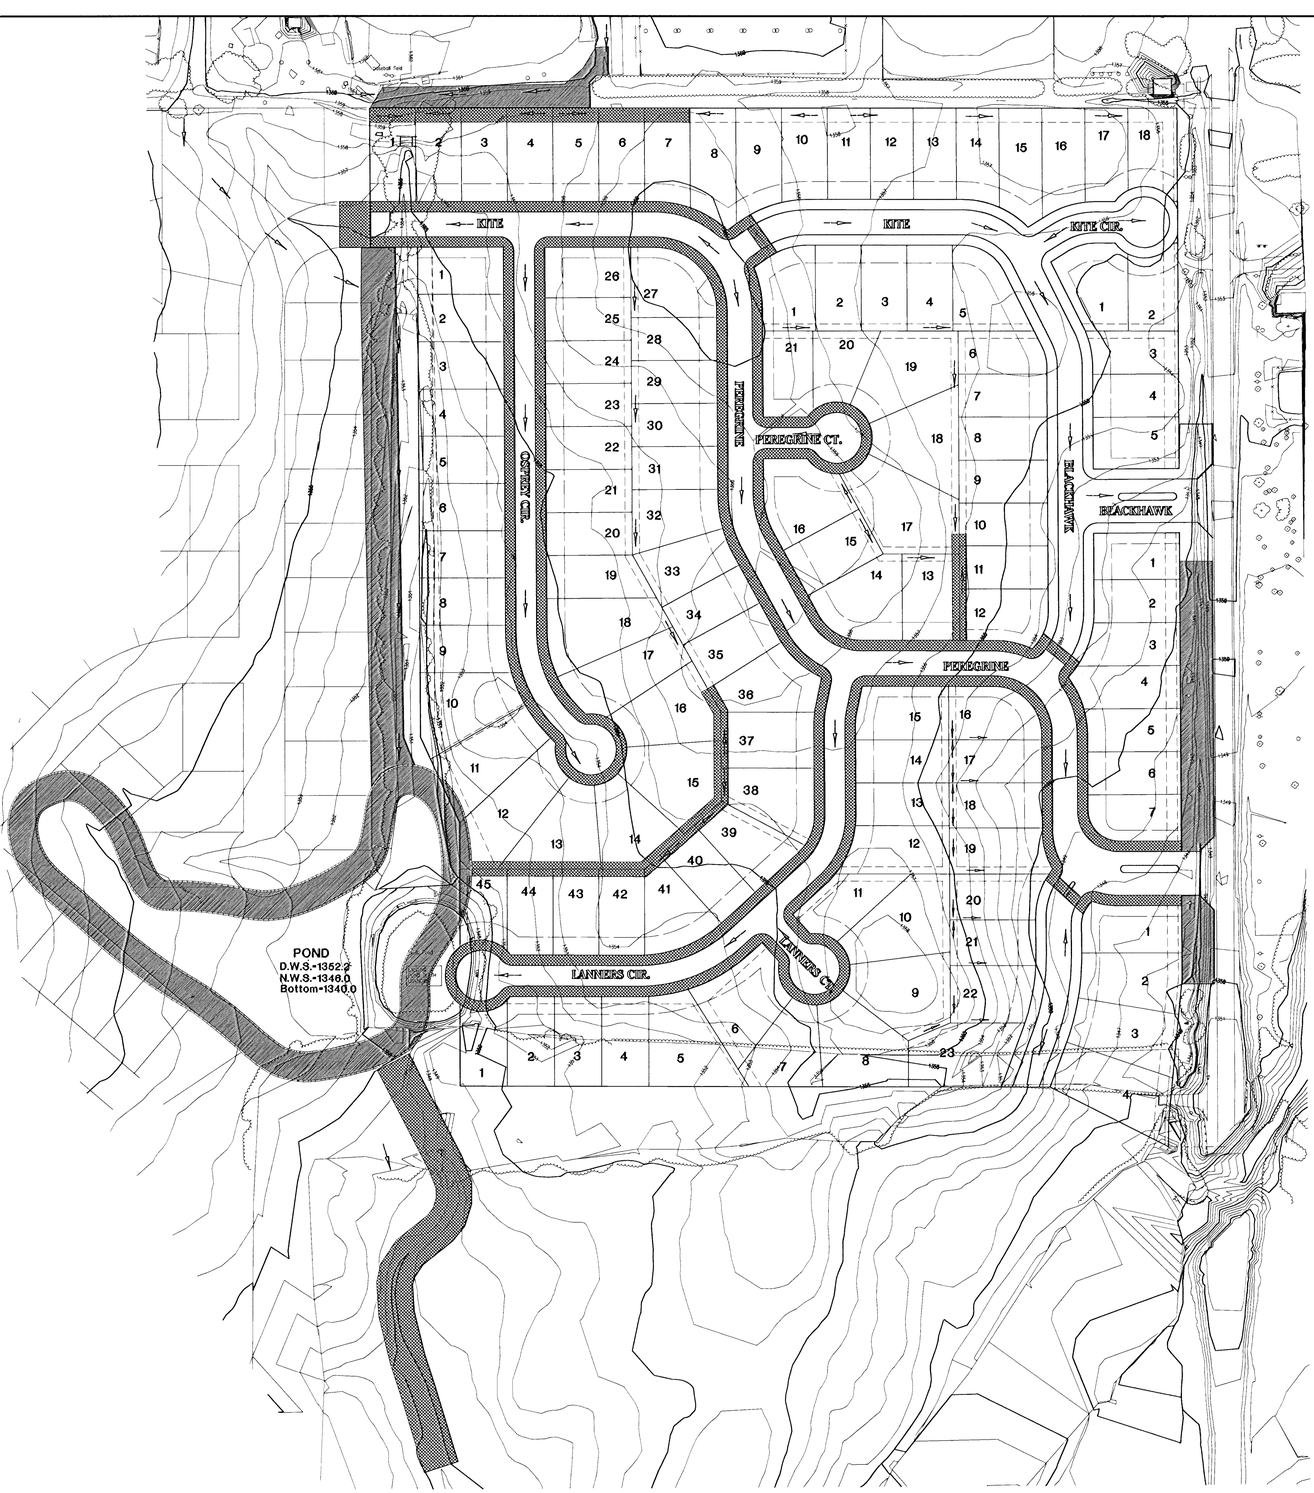


GRAPHIC SCALE

100 0 50 100 200

(IN FEET)

1 INCH = 100 FT.

N

Area = 3.5 Ac
Temporary Seeding – to be seeded with Rye Grass at 200 lbs/acre, fertilized & mulched according to City of Wichita Specifications. Areas behind curb shall be protected with Erosion Matting per City BMP Details.

Area = 3.5 Ac.
Permanent Seeding – Seed with Thin blade fescue blend at 300 lbs/acre, fertilized & mulched according to City of Wichita specifications.

No.	Date	By	Approved	Revision

FALCON FALLS – PHASE 1
STREET IMPROVEMENTS
LOTGRADING PLAN

CITY OF WICHITA, KANSAS

NEIL D. CABLE, P.E. – CITY ENGINEER

C.O.W. Project # 472-83687 O.C.A. # 765782

POE & ASSOCIATES OF KANSAS, INC.
CONSULTING ENGINEERS
3640 E. Central, Suite 200 ■ Wichita, KS 67208-2252
Phone 316/685-4114 ■ FAX 316/685-4444

FINAL

Designed By: J. Ubert / B. Kulla
Drawn By: B. Kulla
Poe Job No.: 1748
Date: May 2003

Sheet 82 of 88

G:\APPS\QCA\P\1748\lotgradingplan.dwg Wed Jun 18 10:47:18 2003