
FHWA REG NO.	STATE	PROJECT NO.	YEAR	SHEET NO.	SHEETS
7	KANSAS	54-87-TE-0039-01	1997	3	43

UTILITY OWNERS:
CITY OF WICHITA WATER AND SEWER DEPARTMENT (316) 268-4908
MULTIMEDIA CABLEVISION (316) 262-0661
SOUTHWEST BELL TELEPHONE 800-734-7630
WILLIAMS NATURAL GAS PIPELINE (918) 588-4200
KANSAS GAS AND ELECTRIC (316) 832-3169 OR 832-3180

CONTRACTOR TO VERIFY LOCATIONS OF ALL UTILITIES PRIOR TO DIGGING.

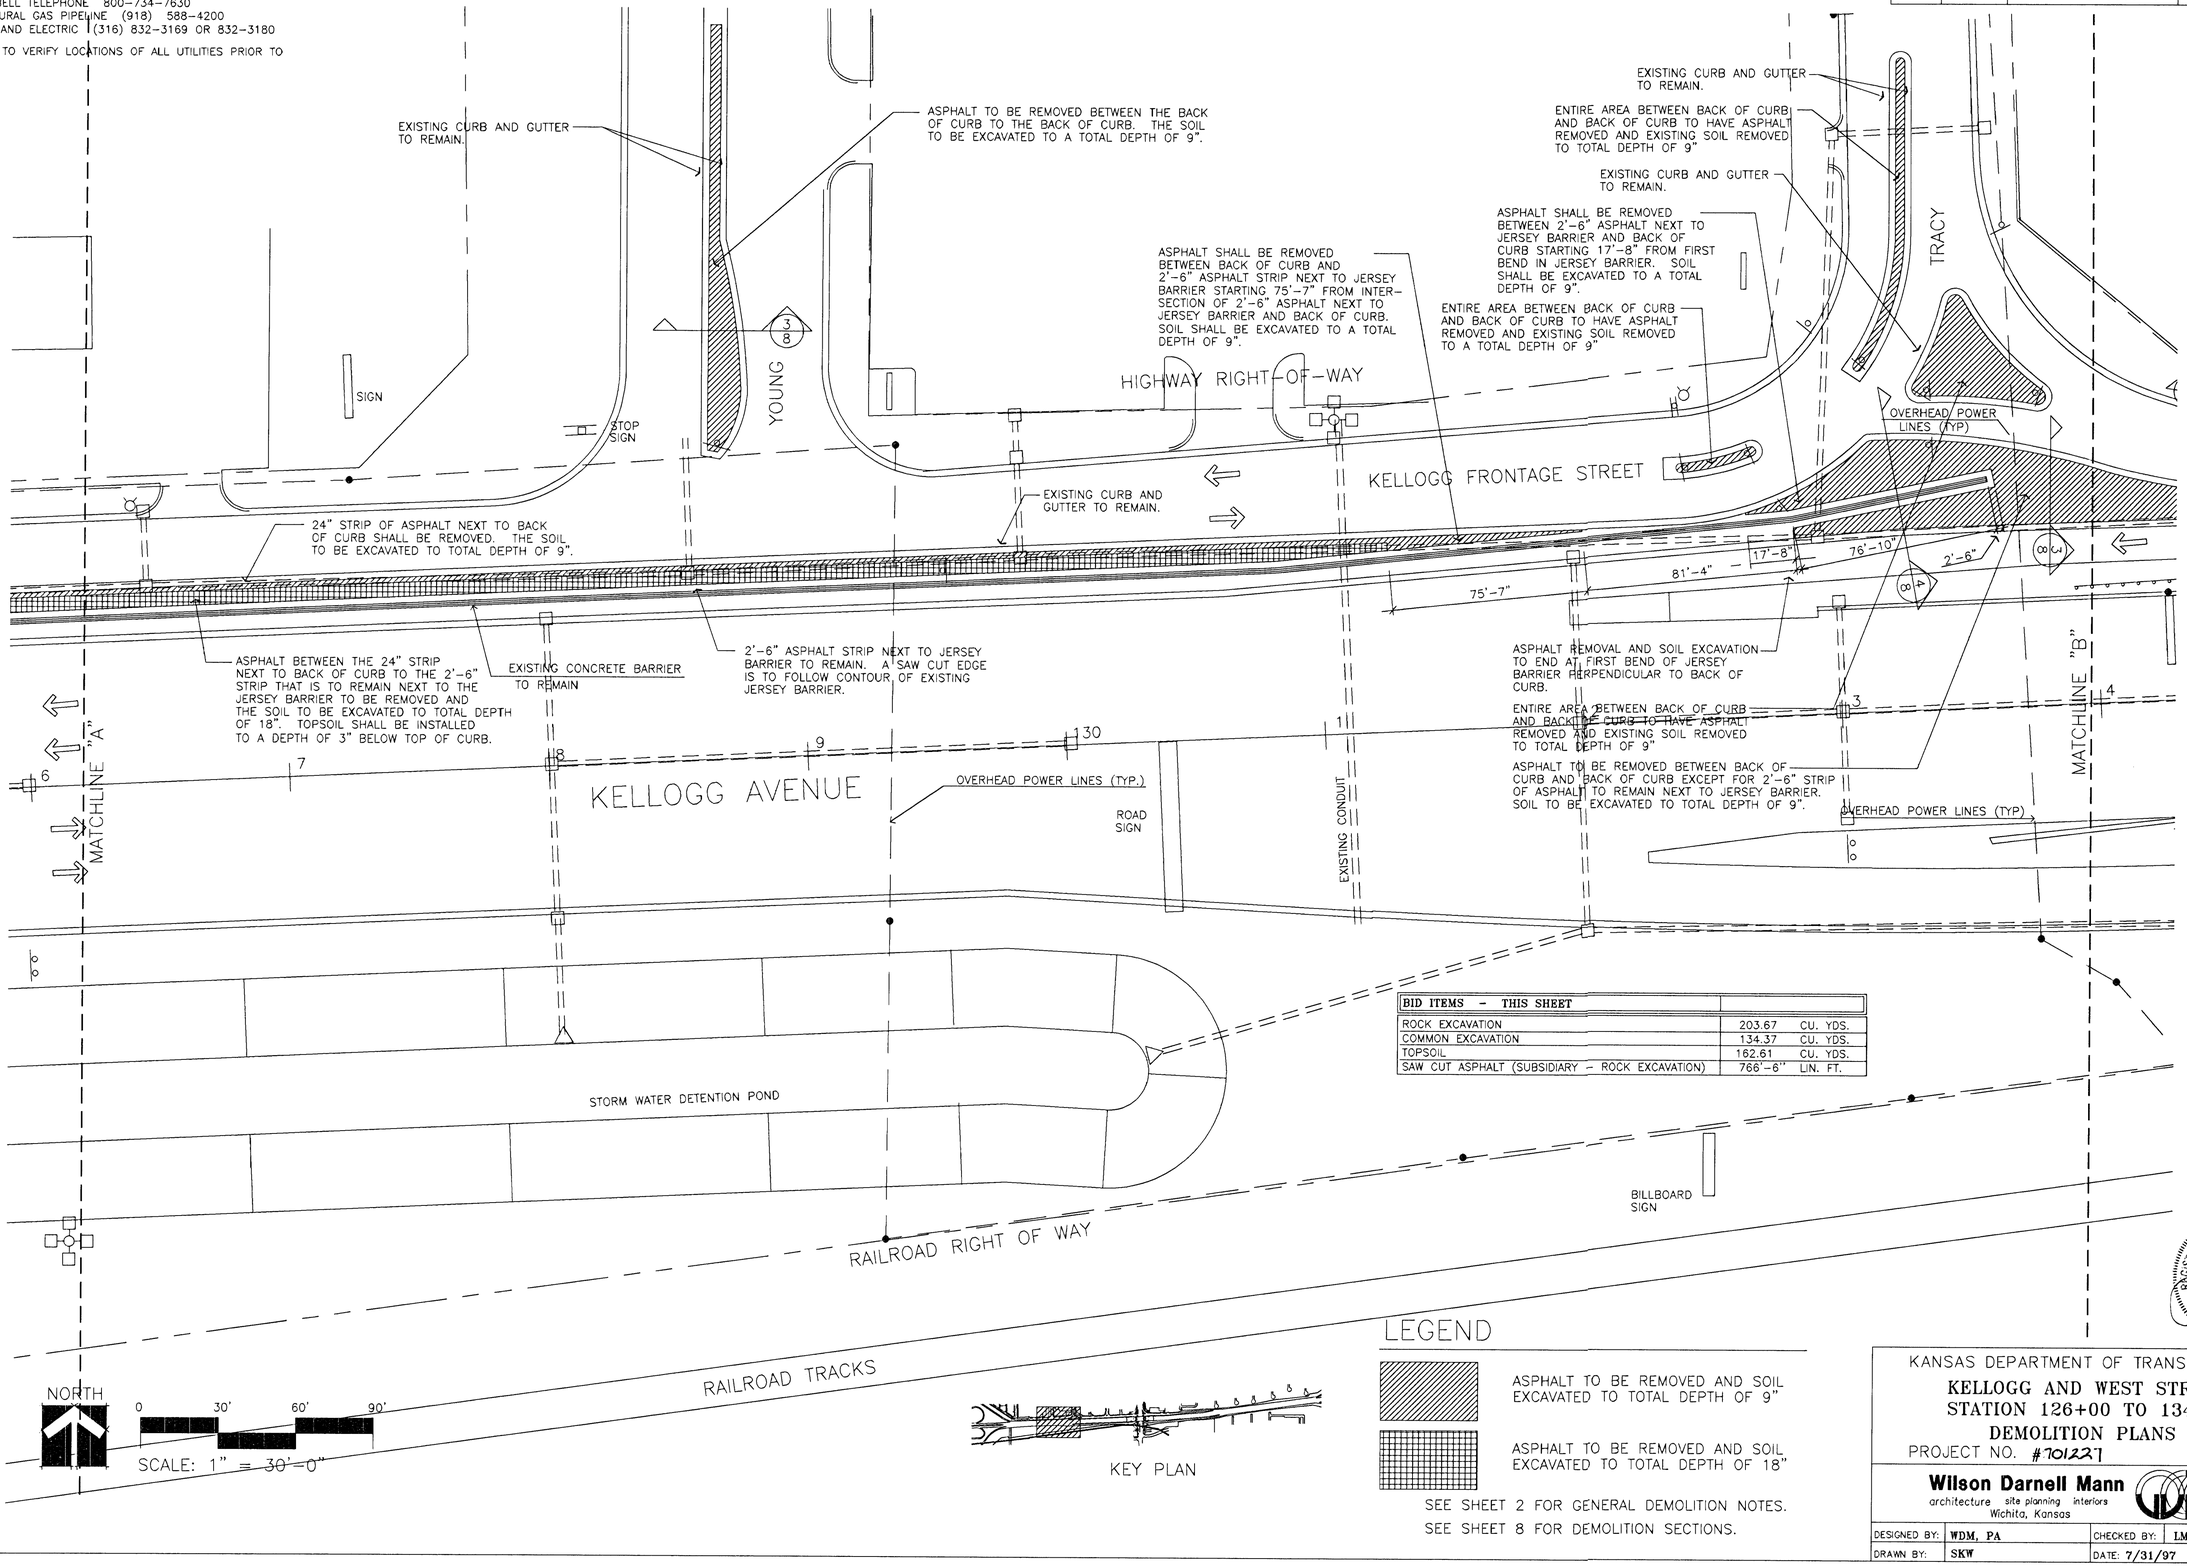

BID ITEMS - THIS SHEET		
ROCK EXCAVATION	203.67	CU. YDS.
COMMON EXCAVATION	134.37	CU. YDS.
TOPSOIL	162.61	CU. YDS.
SAW CUT ASPHALT (SUBSIDIARY - ROCK EXCAVATION)	766'-6"	LIN. FT.

LEGEND

ASPHALT TO BE REMOVED AND SOIL EXCAVATED TO TOTAL DEPTH OF 9"

ASPHALT TO BE REMOVED AND SOIL EXCAVATED TO TOTAL DEPTH OF 18"

SEE SHEET 2 FOR GENERAL DEMOLITION NOTES.
SEE SHEET 8 FOR DEMOLITION SECTIONS.

REGISTERED LANDSCAPE ARCHITECT LEE M. MILLER 438 7-31-97 STATE OF KANSAS

KANSAS DEPARTMENT OF TRANSPORTATION
KELLOGG AND WEST STREET
STATION 126+00 TO 134+00
DEMOLITION PLANS
PROJECT NO. #701227

Wilson Darnell Mann
architecture site planning interiors
Wichita, Kansas

DESIGNED BY:	WDM, PA	CHECKED BY:	LME	
DRAWN BY:	SKW	DATE: 7/31/97	SHEET 3	OF 43

8-24-95
E:\94082\VD-2
E:\94082\MAINBASE E:\94082\DEMO