
FHWA REG NO.	STATE	PROJECT NO.	YEAR	SHEET NO.	SHEETS
7	KANSAS	54-87-TE-0039-01	1997	7	43

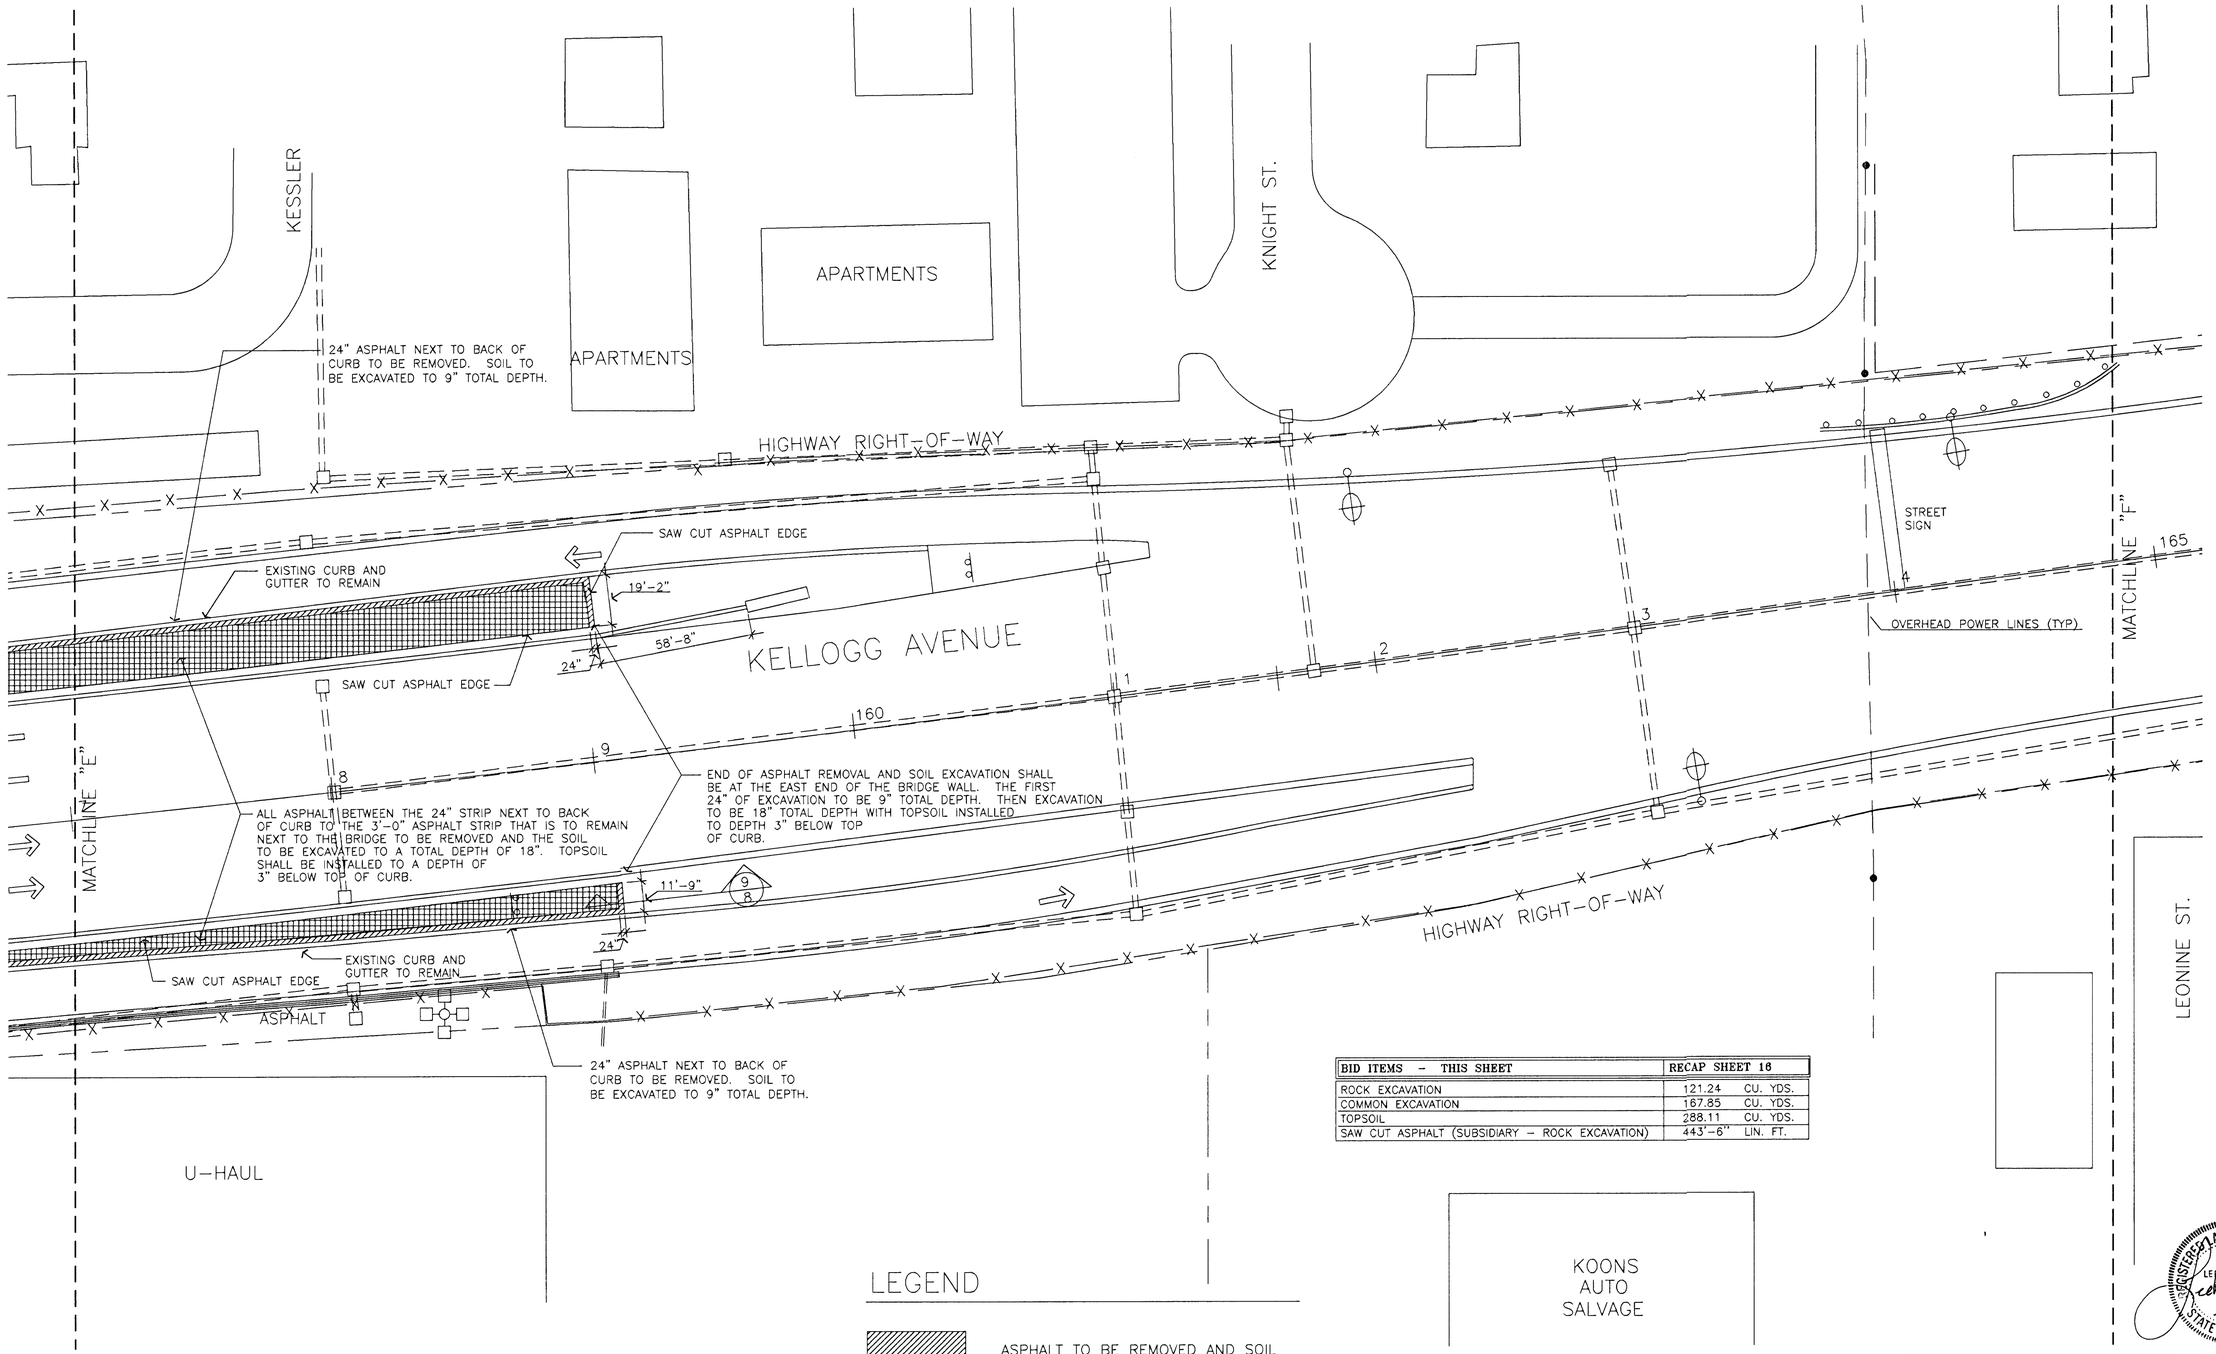

BID ITEMS - THIS SHEET	RECAP SHEET 16
ROCK EXCAVATION	121.24 CU. YDS.
COMMON EXCAVATION	167.85 CU. YDS.
TOPSOIL	288.11 CU. YDS.
SAW CUT ASPHALT (SUBSIDIARY - ROCK EXCAVATION)	443'-6" LIN. FT.

LEGEND

ASPHALT TO BE REMOVED AND SOIL EXCAVATED TO TOTAL DEPTH OF 9"

ASPHALT TO BE REMOVED AND SOIL EXCAVATED TO TOTAL DEPTH OF 18"

SEE SHEET 2 FOR GENERAL DEMOLITION NOTES.

SEE SHEET 8 FOR DEMOLITION SECTIONS.

NORTH

0 30' 60' 90'

SCALE: 1" = 30'-0"

KEY PLAN

UTILITY OWNERS:
CITY OF WICHITA WATER AND SEWER DEPARTMENT (316) 268-4908
MULTIMEDIA CABLEVISION (316) 262-0661
SOUTHWEST BELL TELEPHONE 800-734-7630
WILLIAMS NATURAL GAS PIPELINE (918) 588-4200
KANSAS GAS AND ELECTRIC (316) 832-3169 OR 832-3180

CONTRACTOR TO VERIFY LOCATIONS OF ALL UTILITIES PRIOR TO DIGGING.

REGISTERED LANDSCAPE ARCHITECT LEONARD L. LEE 439 7-31-97 STATE OF KANSAS

KANSAS DEPARTMENT OF TRANSPORTATION

KELLOGG AND WEST STREET
STATION 157+00 TO 165+00
DEMOLITION PLANS
PROJECT NO. #70122-1

Wilson Darnell Mann
architecture site planning interiors
Wichita, Kansas

DESIGNED BY:	WDM, PA	CHECKED BY:	LME
DRAWN BY:	SKW	DATE: 7/31/97	SHEET 7 OF 43

7-17-97
E:\94082\VD-6
E:\94082\MAINBASE E:\94082\DEMO