
FHWA REG NO.	STATE	PROJECT NO.	YEAR	SHEET NO.	SHEETS
7	KANSAS	54-87-TE-0039-01	1997	14	43

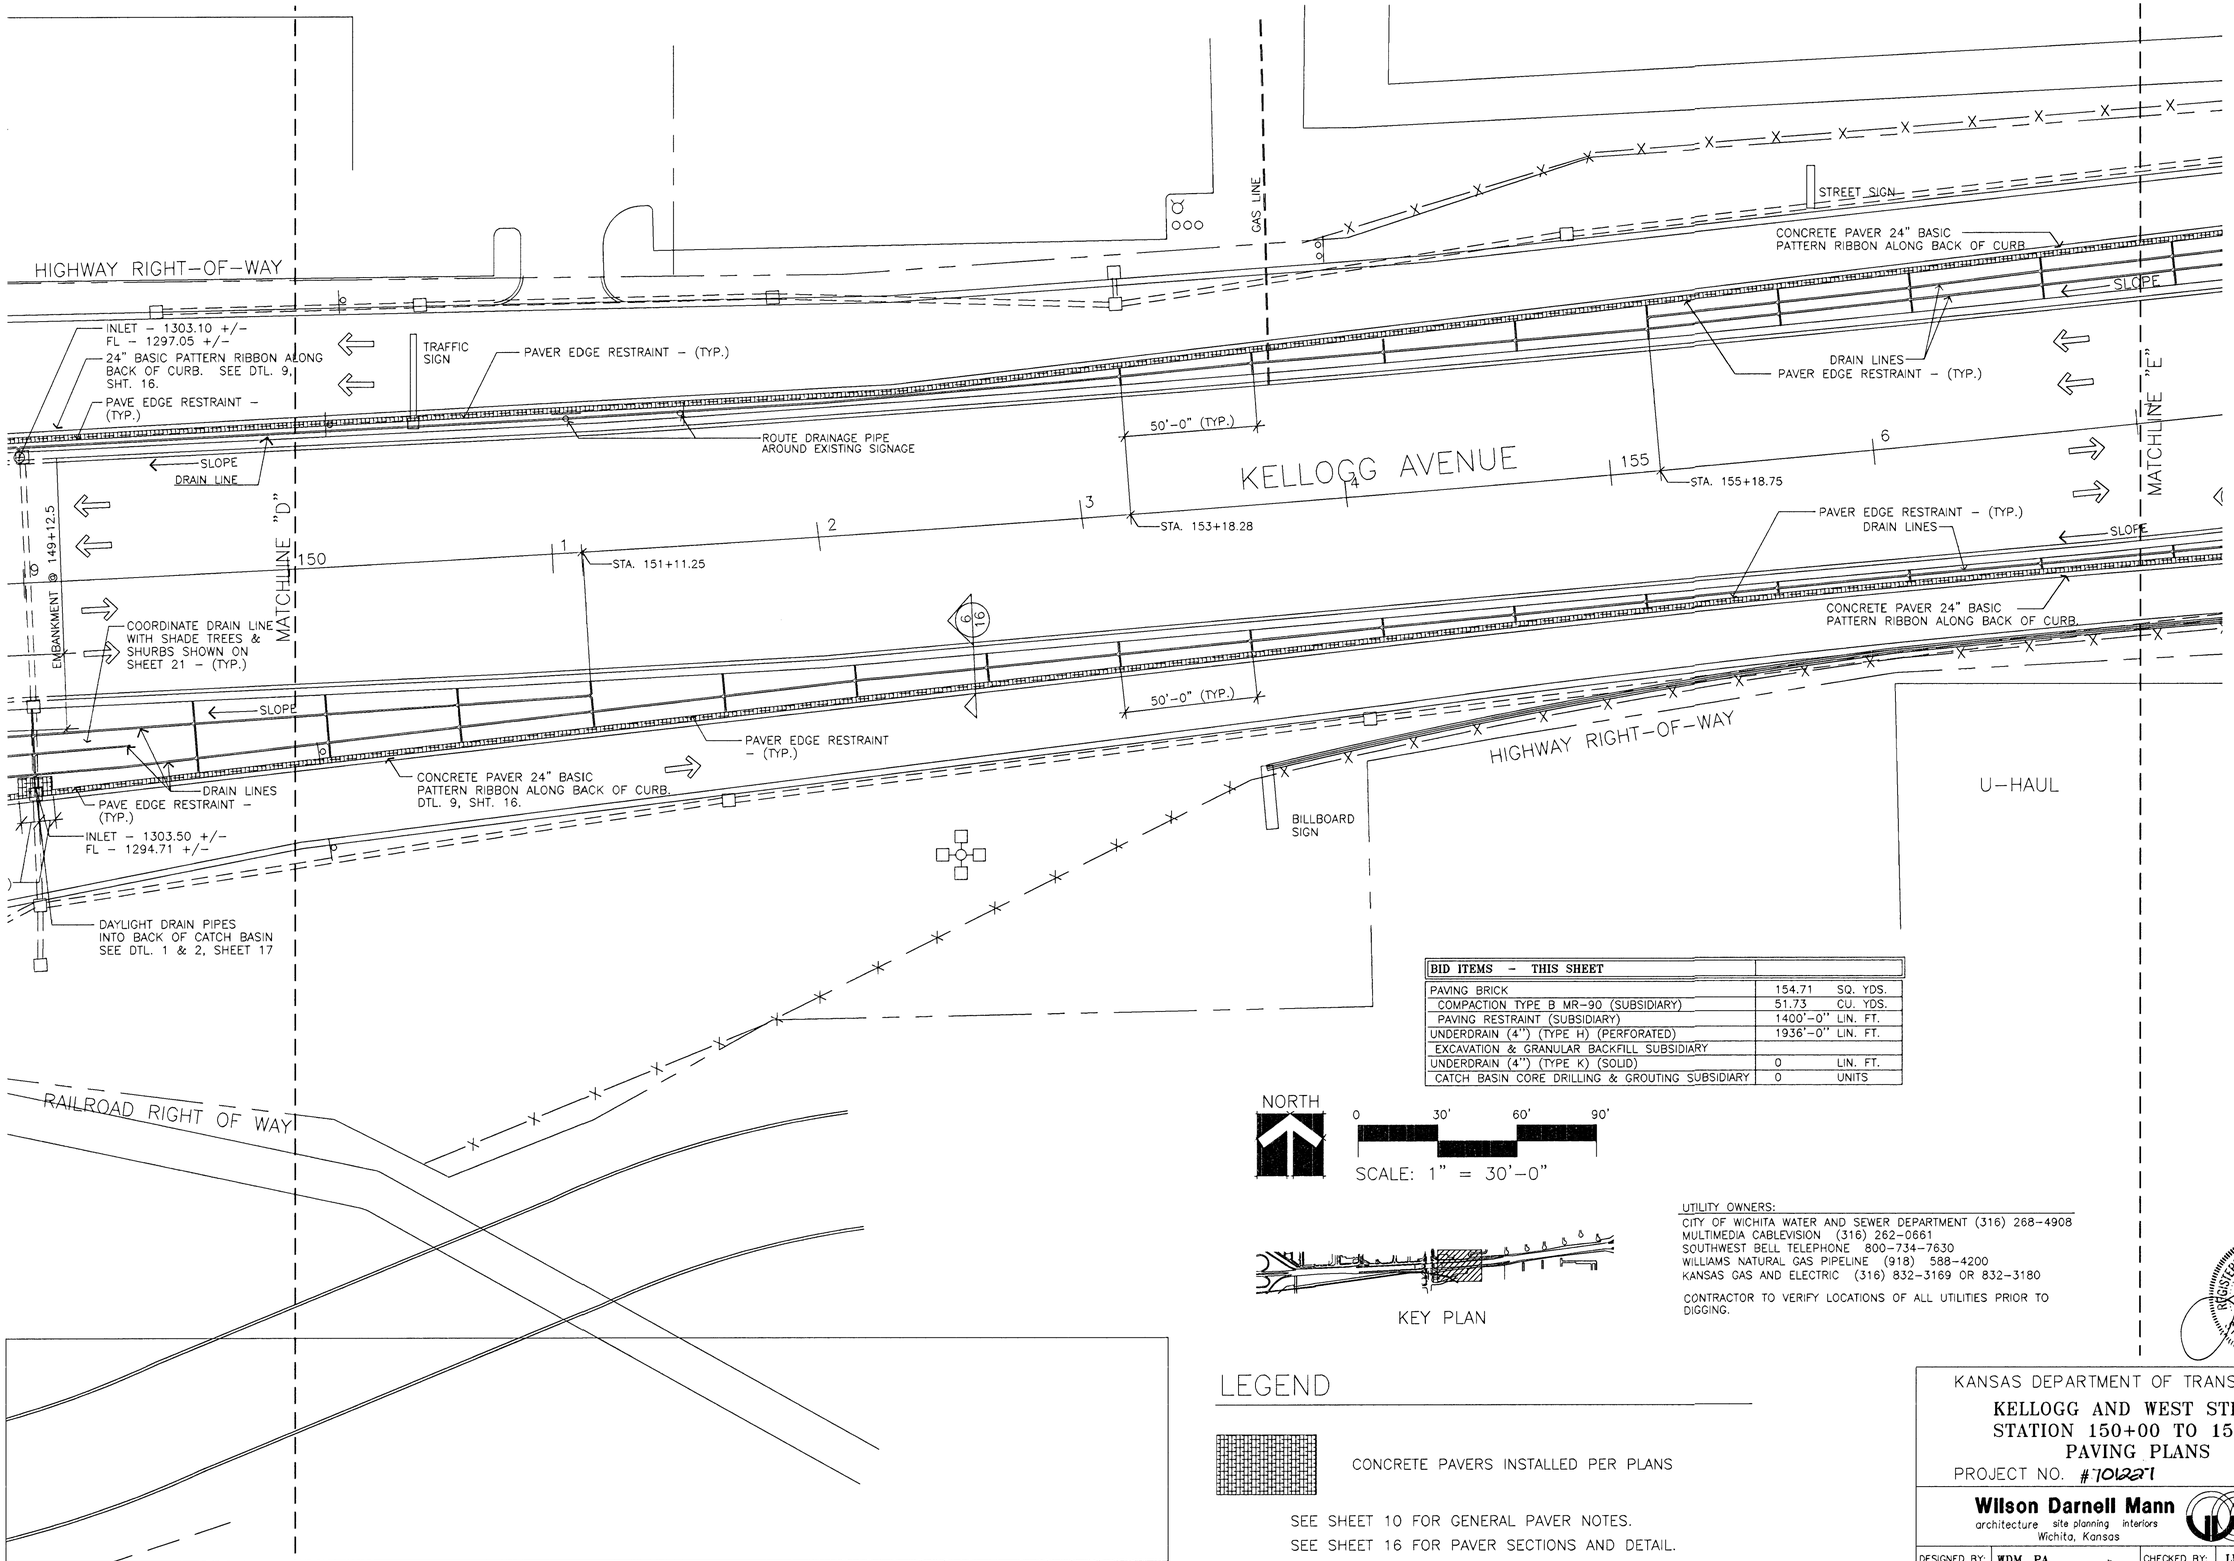

BID ITEMS - THIS SHEET		
PAVING BRICK	154.71	SQ. YDS.
COMPACTION TYPE B MR-90 (SUBSIDIARY)	51.73	CU. YDS.
PAVING RESTRAINT (SUBSIDIARY)	1400'-0"	LIN. FT.
UNDERDRAIN (4") (TYPE H) (PERFORATED)	1936'-0"	LIN. FT.
EXCAVATION & GRANULAR BACKFILL SUBSIDIARY		
UNDERDRAIN (4") (TYPE K) (SOLID)	0	LIN. FT.
CATCH BASIN CORE DRILLING & GROUTING SUBSIDIARY	0	UNITS

NORTH

0 30' 60' 90'

SCALE: 1" = 30'-0"

KEY PLAN

UTILITY OWNERS:

CITY OF WICHITA WATER AND SEWER DEPARTMENT (316) 268-4908
MULTIMEDIA CABLEVISION (316) 262-0661
SOUTHWEST BELL TELEPHONE 800-734-7630
WILLIAMS NATURAL GAS PIPELINE (918) 588-4200
KANSAS GAS AND ELECTRIC (316) 832-3169 OR 832-3180

CONTRACTOR TO VERIFY LOCATIONS OF ALL UTILITIES PRIOR TO DIGGING.

REGISTERED LANDSCAPE ARCHITECT
LEE M. ENTZ
439
7-31-97
STATE OF KANSAS

LEGEND

CONCRETE PAVERS INSTALLED PER PLANS

SEE SHEET 10 FOR GENERAL PAVER NOTES.
SEE SHEET 16 FOR PAVER SECTIONS AND DETAIL.

KANSAS DEPARTMENT OF TRANSPORTATION

KELLOGG AND WEST STREET
STATION 150+00 TO 157+00
PAVING PLANS

PROJECT NO. #101227

Wilson Darnell Mann
architecture site planning interiors
Wichita, Kansas

DESIGNED BY:	WDM, PA	CHECKED BY:	LME
DRAWN BY:	SKW	DATE: 7/31/97	SHEET 14 OF 43

E:\94082\PAV-5
E:\94082\MAINBASE E:\94082\PAVERS
7-17-97