
FHWA REG NO.	STATE	PROJECT NO.	YEAR	SHEET NO.	SHEETS
7	KANSAS	54-87-TE-0039-01	1997	15	43

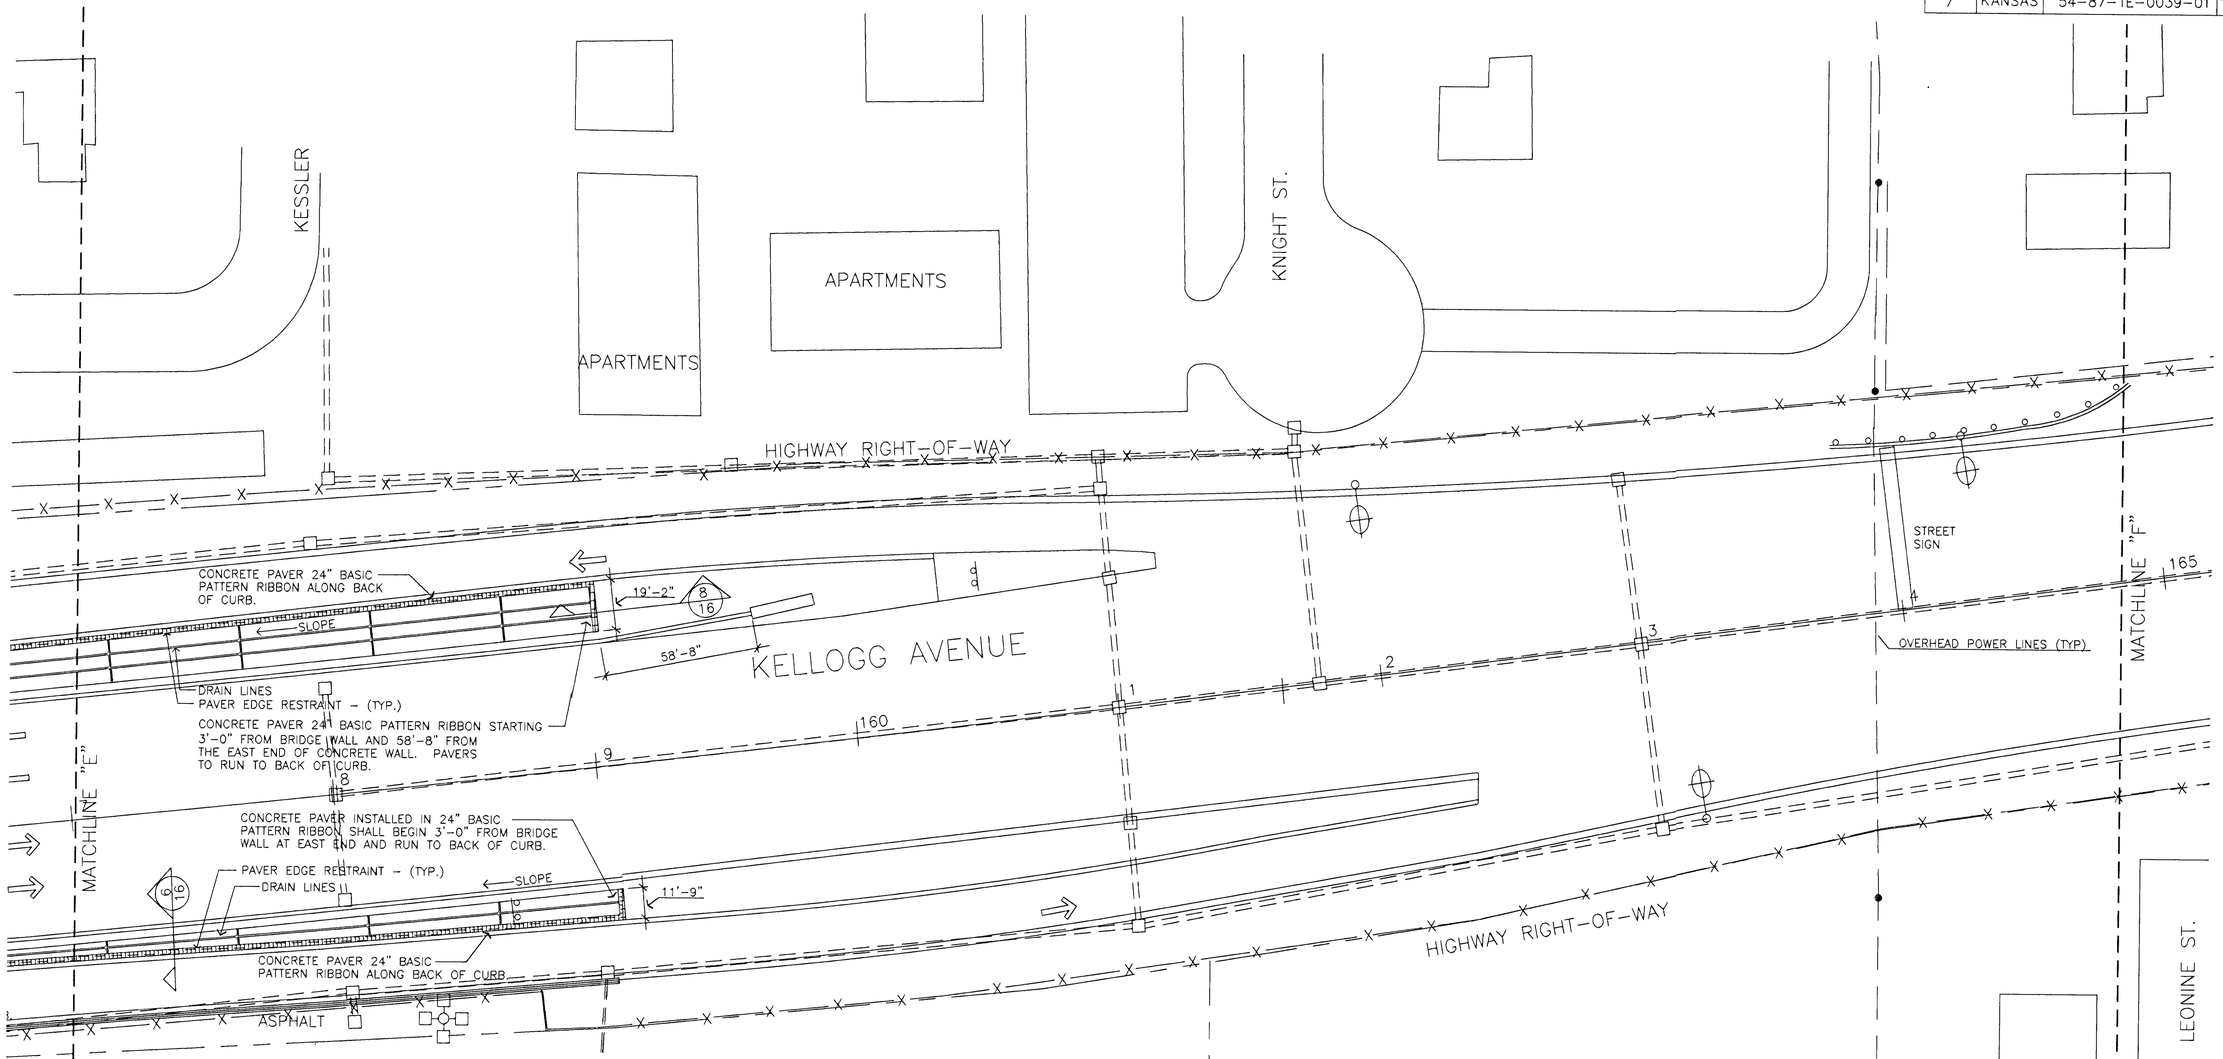


BID ITEMS - THIS SHEET		
PAVING BRICK	97.82	SQ. YDS.
COMPACTION TYPE B MR-90 (SUBSIDIARY)	16.30	CU. YDS.
PAVING RESTRAINT (SUBSIDIARY)	429'-0"	LIN. FT.
UNDERDRAIN (4") (TYPE H) (PERFORATED)	689'-0"	LIN. FT.
EXCAVATION & GRANULAR BACKFILL SUBSIDIARY		
UNDERDRAIN (4") (TYPE K) (SOLID)	0	LIN. FT.
CATCH BASIN CORE DRILLING & GROUTING SUBSIDIARY	0	UNITS

NORTH

0 30' 60' 90'

SCALE: 1" = 30'-0"

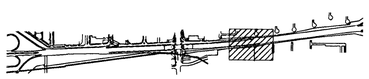

KEY PLAN

UTILITY OWNERS:

CITY OF WICHITA WATER AND SEWER DEPARTMENT (316) 268-4908
MULTIMEDIA CABLEVISION (316) 262-0661
SOUTHWEST BELL TELEPHONE 800-734-7630
WILLIAMS NATURAL GAS PIPELINE (918) 588-4200
KANSAS GAS AND ELECTRIC (316) 832-3169 OR 832-3180

CONTRACTOR TO VERIFY LOCATIONS OF ALL UTILITIES PRIOR TO DIGGING.

LEGEND

CONCRETE PAVERS INSTALLED PER PLANS

SEE SHEET 10 FOR GENERAL PAVER NOTES.
SEE SHEET 16 FOR PAVER SECTIONS AND DETAIL.

REGISTERED LANDSCAPE ARCHITECT
LEE MATHEW GILPIN 458
7-31-97
STATE OF KANSAS

KANSAS DEPARTMENT OF TRANSPORTATION

KELLOGG AND WEST STREET
STATION 157+00 TO 165+00
PAVING PLANS

PROJECT NO. #701227

Wilson Darnell Mann
architecture site planning interiors
Wichita, Kansas

DESIGNED BY:	WDM, PA	CHECKED BY:	LME
DRAWN BY:	SKW	DATE: 7/31/97	SHEET 15 OF 43

2-17-97
E:\94082\PAV-6
E:\94082\MAINBASE E:\94082\PAVERS