
| FHWA REG NO. | STATE | PROJECT NO. | YEAR | SHEET NO. | SHEETS |
|---|---|---|---|---|---|
| 7 | KANSAS | 54-87-TE-0039-01 | 1997 | 19 | 43 |

UTILITY OWNERS:
CITY OF WICHITA WATER AND SEWER DEPARTMENT (316) 268-4908
MULTIMEDIA CABLEVISION (316) 262-0661
SOUTHWEST BELL TELEPHONE 800-734-7630
WILLIAMS NATURAL GAS PIPELINE (918) 588-4200
KANSAS GAS AND ELECTRIC (316) 832-3169 OR 832-3180

CONTRACTOR TO VERIFY LOCATIONS OF ALL UTILITIES PRIOR TO DIGGING.

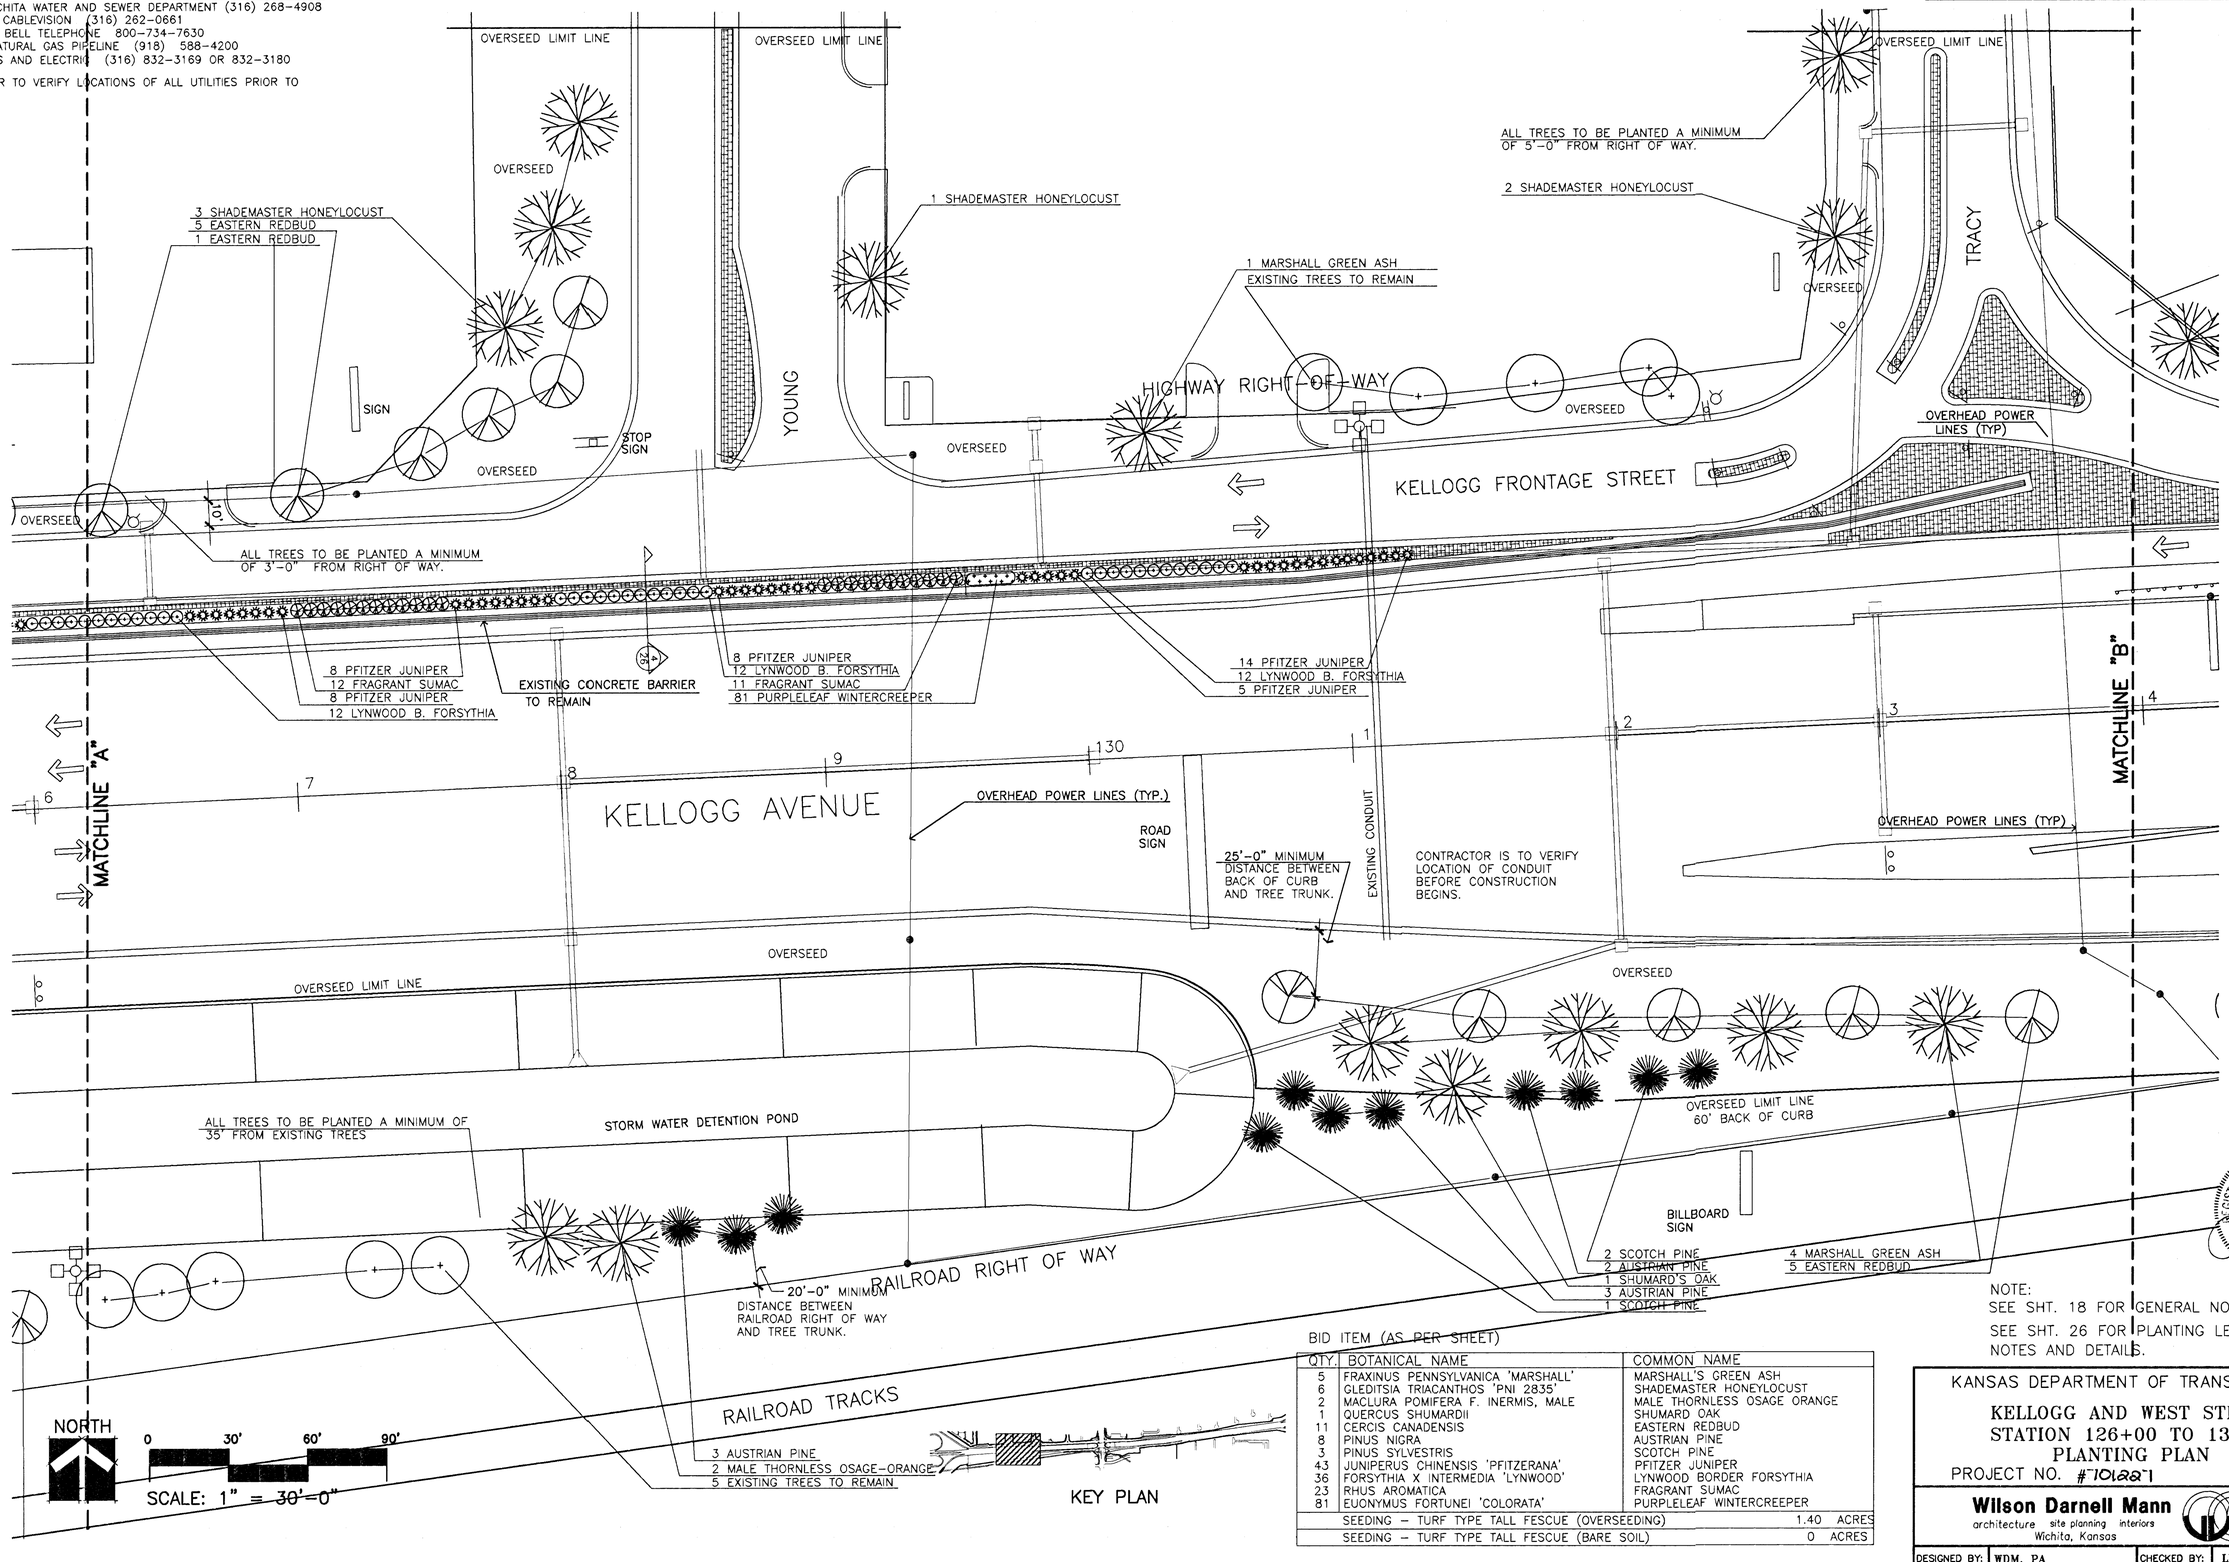


BID ITEM (AS PER SHEET)

| QTY. | BOTANICAL NAME | COMMON NAME |
|---|---|---|
| 5 | FRAXINUS PENNSYLVANICA 'MARSHALL' | MARSHALL'S GREEN ASH |
| 6 | GLEDITSIA TRIACANTHOS 'PNI 2835' | SHADEMASTER HONEYLOCUST |
| 2 | MACLURA POMIFERA F. INERMIS, MALE | MALE THORNLESS OSAGE ORANGE |
| 1 | QUERCUS SHUMARDII | SHUMARD OAK |
| 11 | CERCIS CANADENSIS | EASTERN REDBUD |
| 8 | PINUS NIGRA | AUSTRIAN PINE |
| 3 | PINUS SYLVESTRIS | SCOTCH PINE |
| 43 | JUNIPERUS CHINENSIS 'PFITZERANA' | PFITZER JUNIPER |
| 36 | FORSYTHIA X INTERMEDIA 'LYNWOOD' | LYNWOOD BORDER FORSYTHIA |
| 23 | RHUS AROMATICA | FRAGRANT SUMAC |
| 81 | EUONYMUS FORTUNEI 'COLORATA' | PURPLELEAF WINTERCREEPER |
| | SEEDING - TURF TYPE TALL FESCUE (OVERSEEDING) | 1.40 ACRES |
| | SEEDING - TURF TYPE TALL FESCUE (BARE SOIL) | 0 ACRES |

REGISTERED LANDSCAPE ARCHITECT LEE M. DEW No. 438 STATE OF KANSAS

NOTE:
SEE SHT. 18 FOR GENERAL NOTES.
SEE SHT. 26 FOR PLANTING LEGEND, NOTES AND DETAILS.

KANSAS DEPARTMENT OF TRANSPORTATION

KELLOGG AND WEST STREET
STATION 126+00 TO 134+00
PLANTING PLAN
PROJECT NO. #-10128-1

Wilson Darnell Mann
architecture site planning interiors
Wichita, Kansas

| DESIGNED BY: | WDM, PA | CHECKED BY: | LME |
|---|---|---|---|
| DRAWN BY: | SKW | DATE: 7/31/97 | SHEET 19 OF 43 |

2-17-97
E:\94082\LP-2
E:\94082\MAINBASE E:\94082\PLANTS E:\94082\PAVERS