
FHWA REG NO.	STATE	PROJECT NO.	YEAR	SHEET NO.	SHEETS
7	KANSAS	54-87-TE-0039-01	1997	23	43

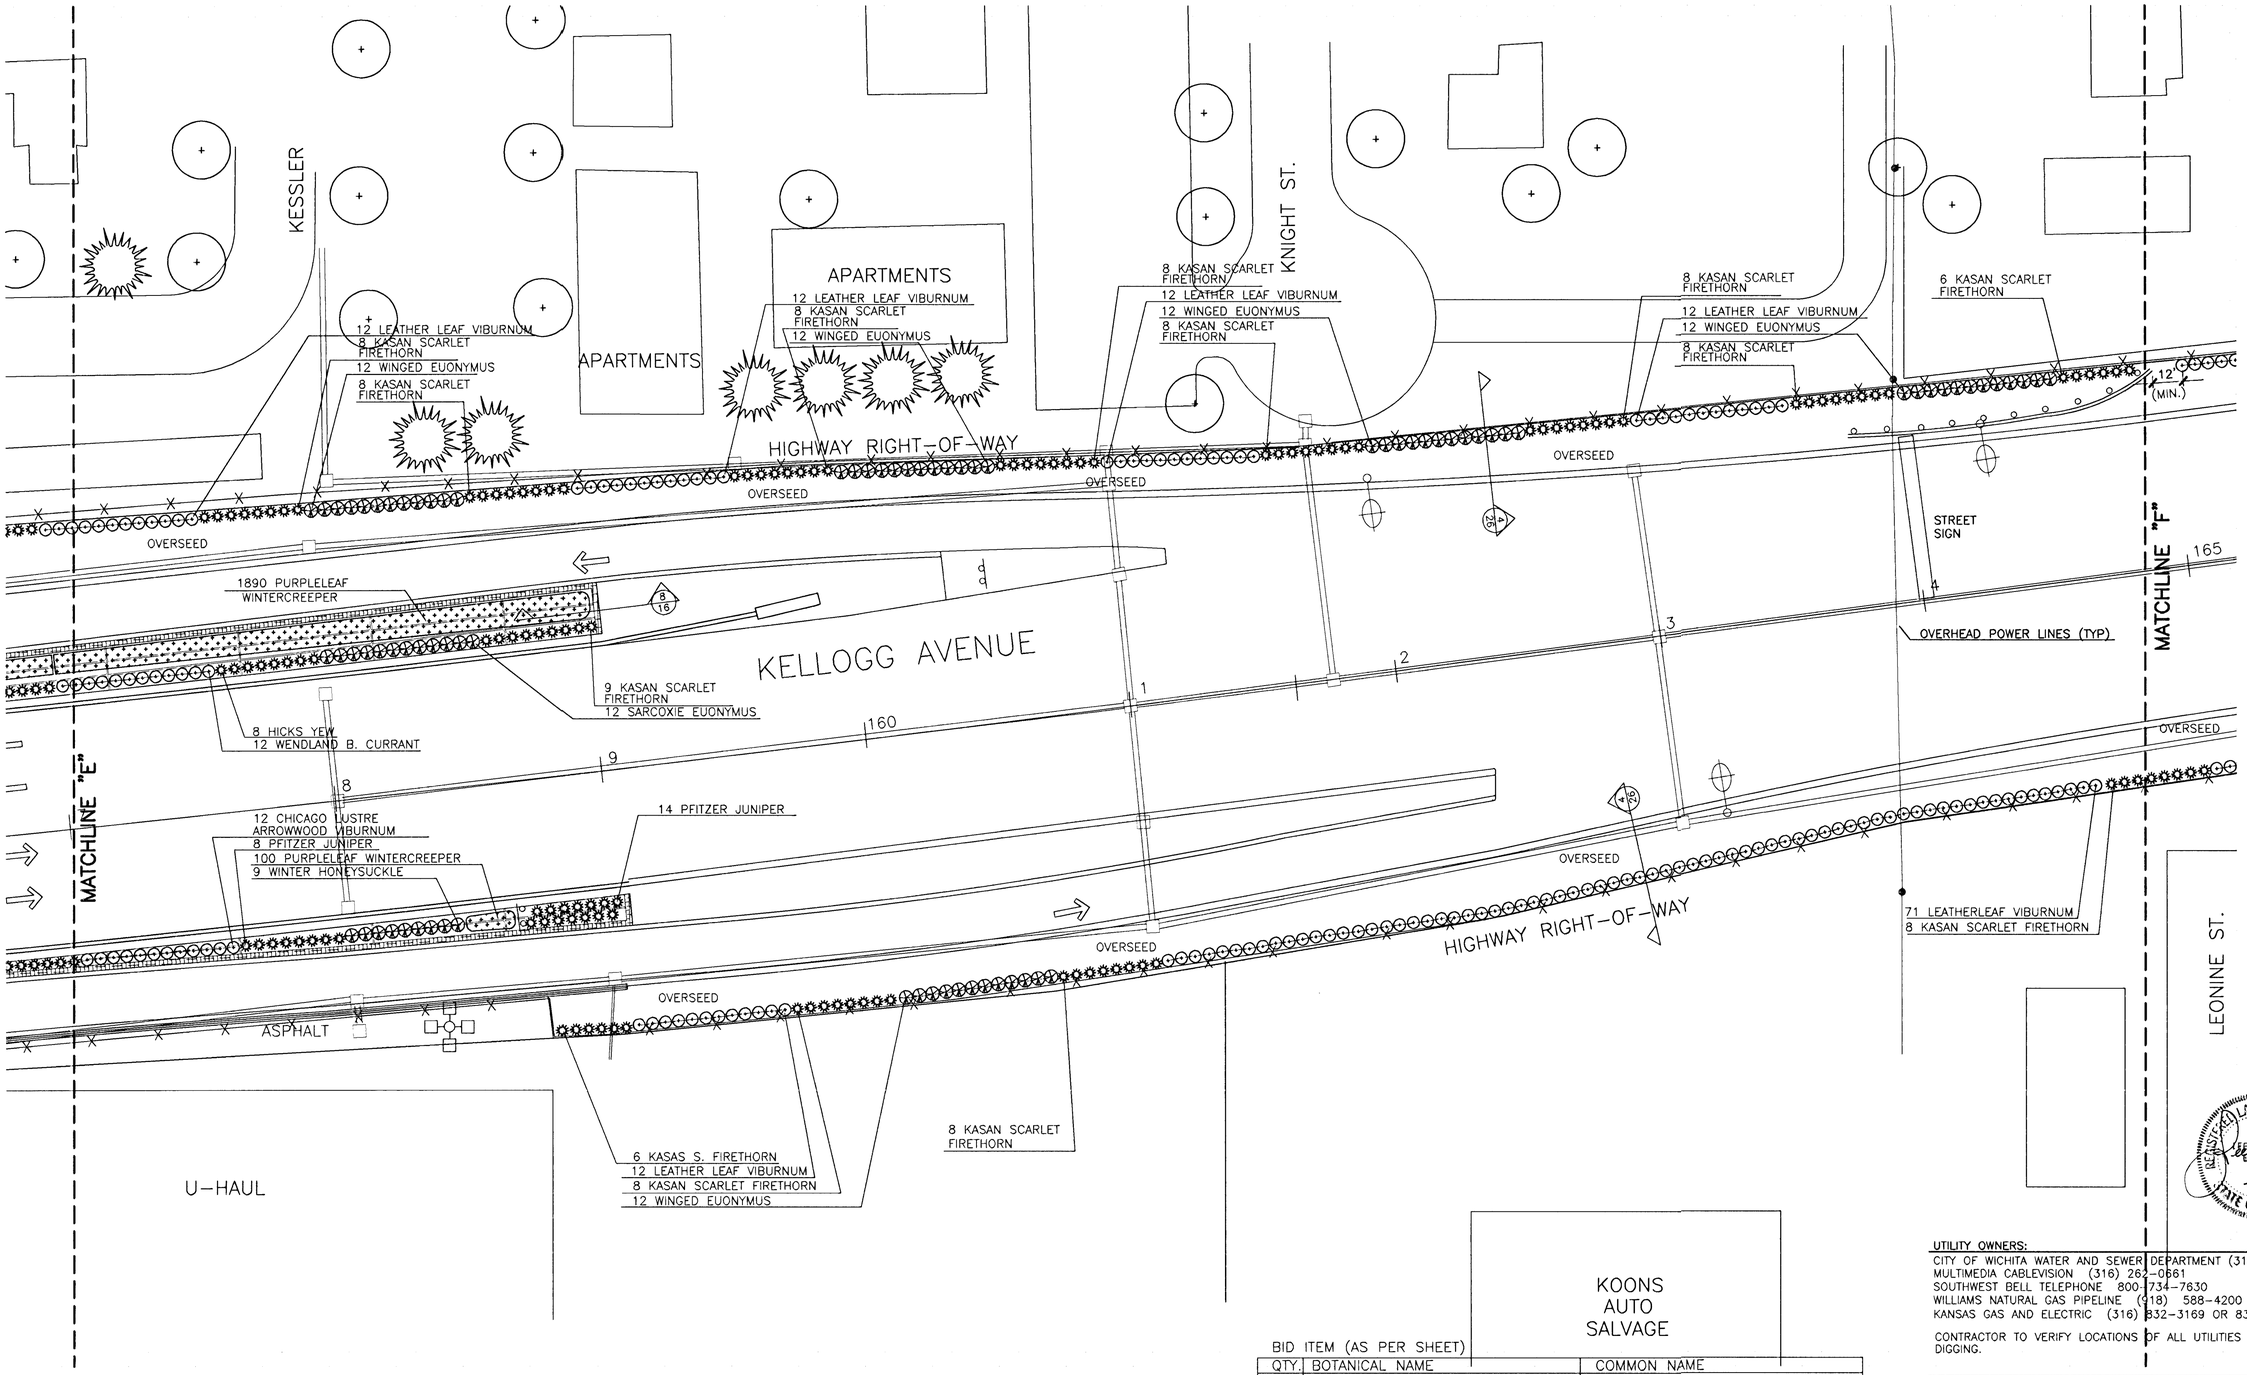

NORTH

0 30' 60' 90'

SCALE: 1" = 30'-0"

KEY PLAN

NOTE:
SEE SHT. 18 FOR GENERAL NOTES.
SEE SHT. 26 FOR PLANTING LEGEND, NOTES AND DETAILS.

BID ITEM (AS PER SHEET)

QTY.	BOTANICAL NAME	COMMON NAME	
12	EUONYMUS FORTUNEI "SARCOXIE"	SARCOXIE EUONYMUS	
22	JUNIPERUS CHINENSIS "PFITZERIANA"	PFITZER JUNIPER	
101	PYRACANTHA COCCINEA "KASAN"	KASAN SCARLET FIRETHORN	
8	TAXUS X MEDIA "HICKSII"	HICKS YEW	
60	EUONYMUS ALATA	WINGED EUONYMUS	
9	LONICERA FRAGRANTISSIMA	WINTER HONEYSUCKLE	
12	RIBES ODORATATUM "WENDLAND"	WENDLAND BUFFALO CURRANT	
12	VIBURNUM DENTATUM "CHICAGO LUSTER"	"CHICAGO LUSTRE" ARROWWOOD VIBURNUM	
131	VIBURNUM RHYTIDOPHYLLUM	LEATHER LEAF VIBURNUM	
1990	EUONYMUS FORTUNEI 'COLORATA'	PURPLELEAF WINTERCREEPER	
	SEEDING - TURF TYPE TALL FESCUE (OVERSEEDING)	.41	ACRES
	SEEDING - TURF TYPE TALL FESCUE (BARE SOIL)	0	ACRES

UTILITY OWNERS:
CITY OF WICHITA WATER AND SEWER DEPARTMENT (316) 268-4908
MULTIMEDIA CABLEVISION (316) 262-0661
SOUTHWEST BELL TELEPHONE 800-734-7630
WILLIAMS NATURAL GAS PIPELINE (918) 588-4200
KANSAS GAS AND ELECTRIC (316) 832-3169 OR 832-3180

CONTRACTOR TO VERIFY LOCATIONS OF ALL UTILITIES PRIOR TO DIGGING.

REGISTERED LANDSCAPE ARCHITECT LME LYNN M. ENGLER 438 7-31-97 STATE OF KANSAS

KANSAS DEPARTMENT OF TRANSPORTATION

KELLOGG AND WEST STREET
STATION 157+00 TO 165+00
PLANTING PLAN
PROJECT NO. #701221

Wilson Darnell Mann
architecture site planning interiors
Wichita, Kansas

DESIGNED BY:	WDM, PA	CHECKED BY:	LME	
DRAWN BY:	SKW	DATE: 7/31/97	SHEET 23 OF 43	

8-24-95
E:\94082\LP-6
E:\94082\MAINBASE E:\94082\PLANTS E:\94082\PAVERS