
FHWA REG NO.	STATE	PROJECT NO.	YEAR	SHEET NO.	SHEETS
7	KANSAS	54-87-TE-0039-01	1997	25	43

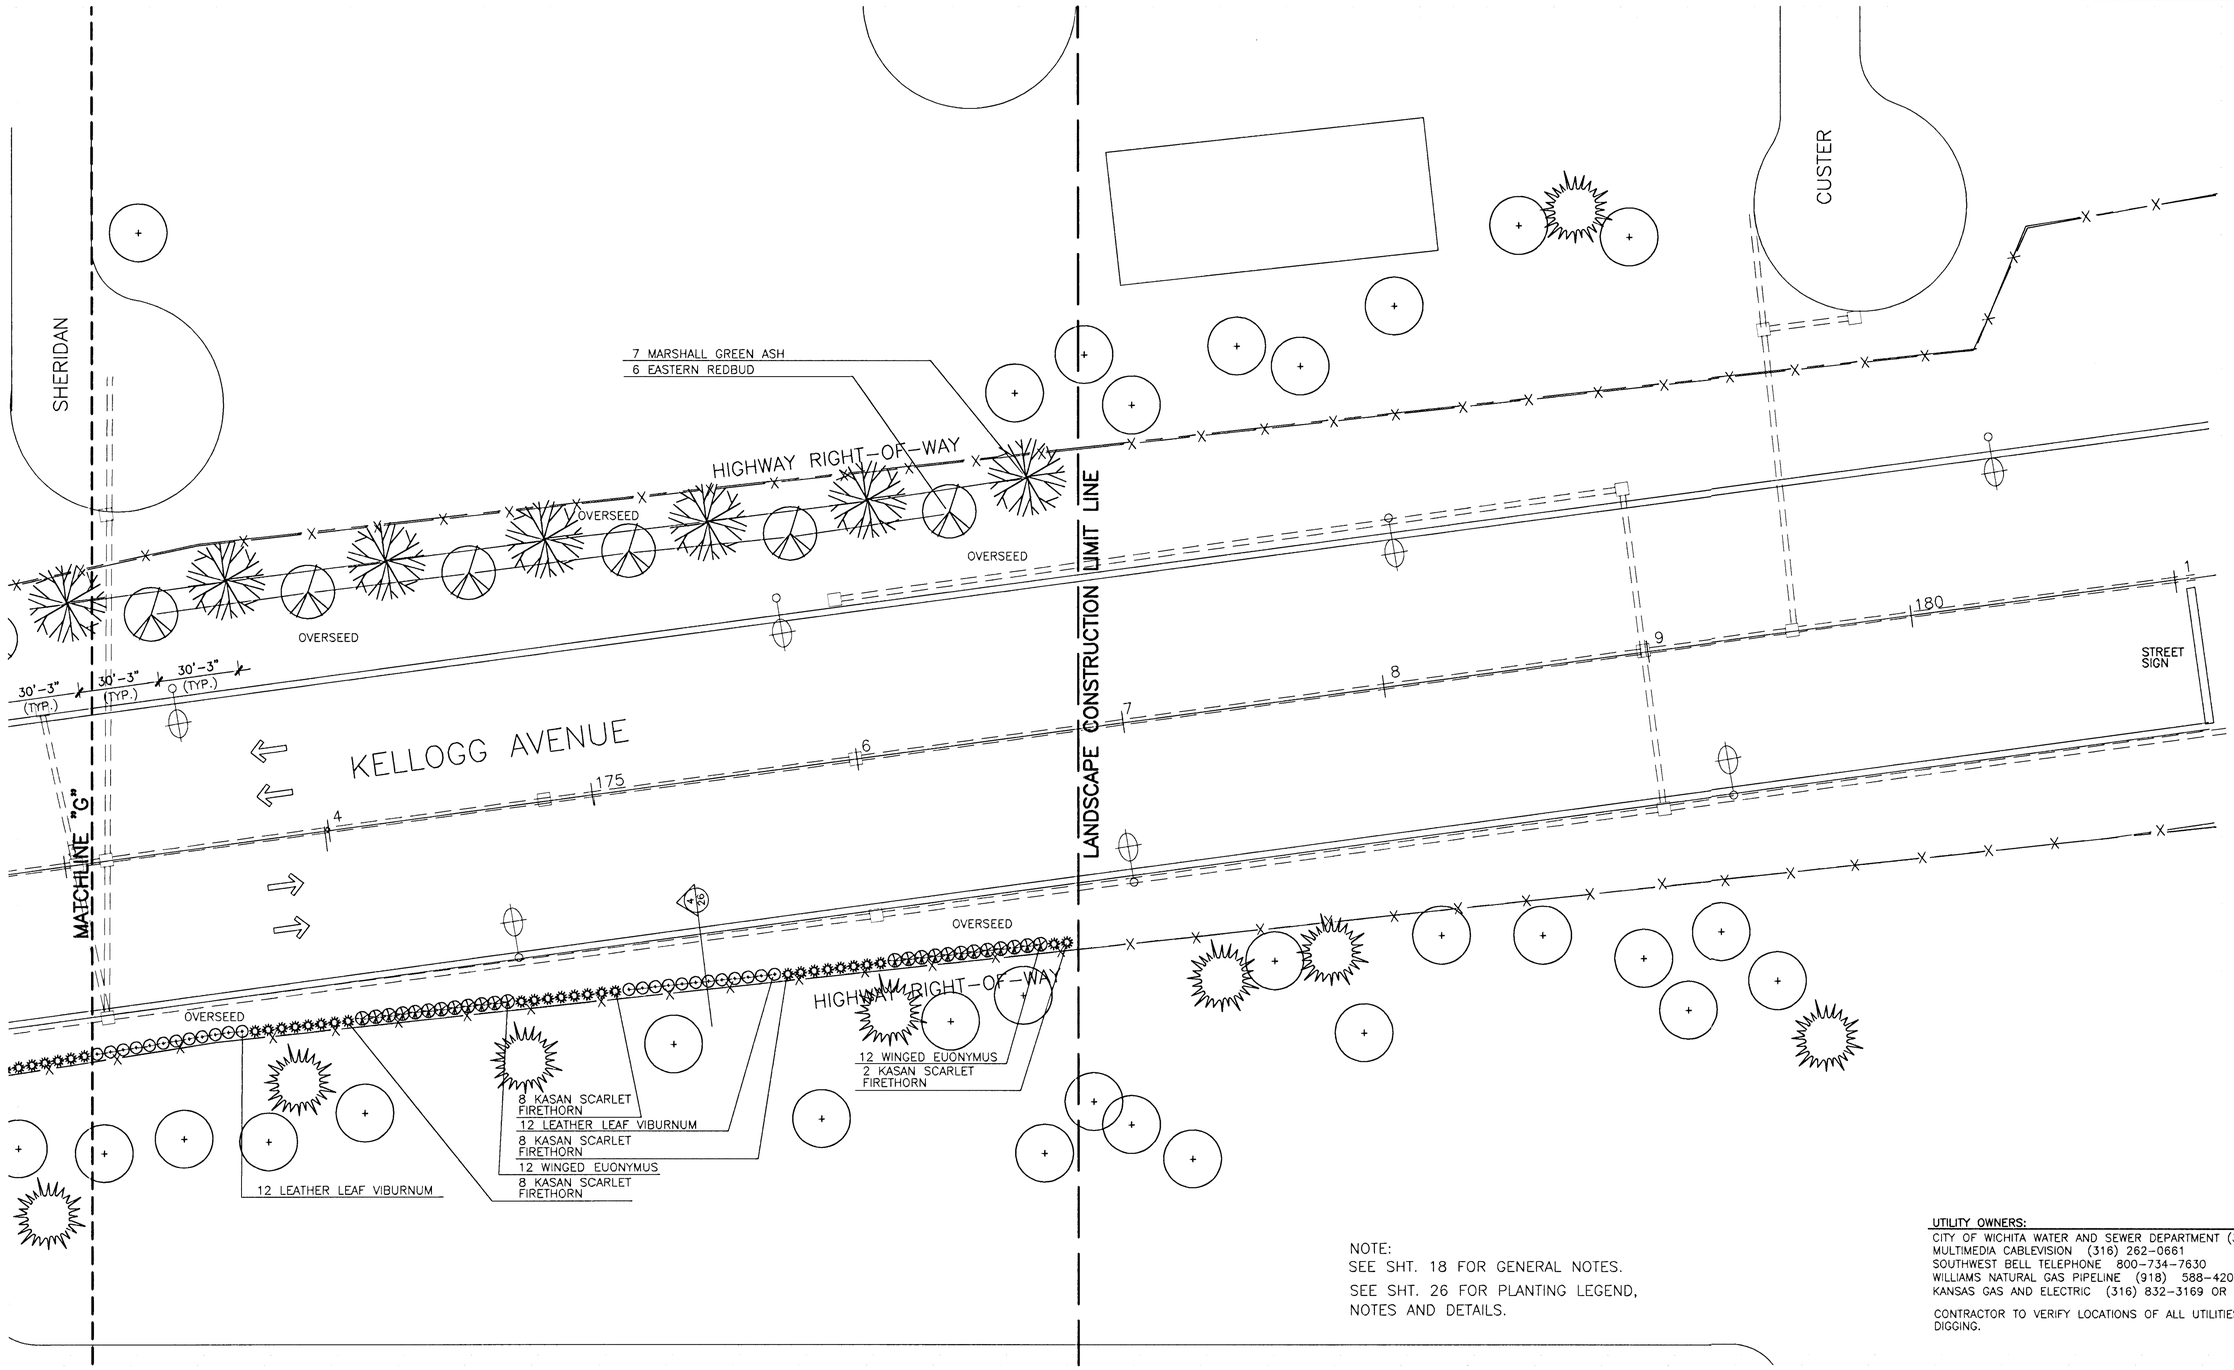

NOTE:
SEE SHT. 18 FOR GENERAL NOTES.
SEE SHT. 26 FOR PLANTING LEGEND, NOTES AND DETAILS.

UTILITY OWNERS:
CITY OF WICHITA WATER AND SEWER DEPARTMENT (316) 268-4908
MULTIMEDIA CABLEVISION (316) 262-0661
SOUTHWEST BELL TELEPHONE 800-734-7630
WILLIAMS NATURAL GAS PIPELINE (918) 588-4200
KANSAS GAS AND ELECTRIC (316) 832-3169 OR 832-3180

CONTRACTOR TO VERIFY LOCATIONS OF ALL UTILITIES PRIOR TO DIGGING.

NORTH

0 30' 60' 90'

SCALE: 1" = 30'-0"

KEY PLAN

BID ITEM (AS PER SHEET)

QTY.	BOTANICAL NAME	COMMON NAME		
7	FRAXINUS PENNSYLVANICA "MARSHALL"	MARSHALL GREEN ASH		
6	CERCIS CANADENSIS	EASTERN REDBUD		
26	PYRACANTHA COCCINEA 'KASAN'	KASAN SCARLET FIRETHORN		
24	EUONYMUS ALATA	WINGED EUONYMUS		
24	VIBURNUM RHYTIDOPHYLLUM	LEATHER LEAF VIBURNUM		
	SEEDING - TURF TYPE TALL FESCUE (OVERSEEDING)		.55	ACRES
	SEEDING - TURF TYPE TALL FESCUE (BARE SOIL)		0	ACRES

KANSAS DEPARTMENT OF TRANSPORTATION

KELLOGG AND WEST STREET
STATION 173+00 TO 181+00
PLANTING PLAN
PROJECT NO. #701227

Wilson Darnell Mann
architecture site planning interiors
Wichita, Kansas

DESIGNED BY:	WDM, PA	CHECKED BY:	LME
DRAWN BY:	SKW	DATE: 7/31/97	SHEET 25 OF 43

8-24-95
E:\94082\LP-8
E:\94082\MAINBASE E:\94082\PLANTS E:\94082\PAVERS