

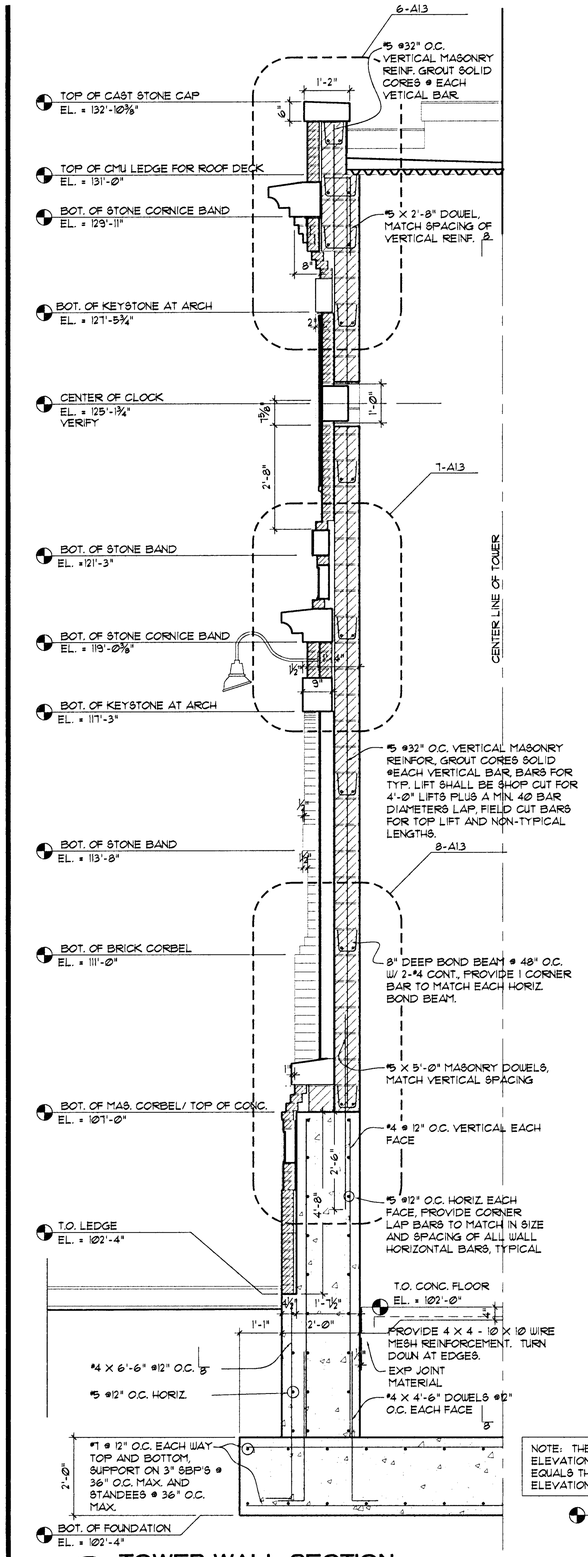



1 TOWER WALL SECTION
½" = 1'-Ø"

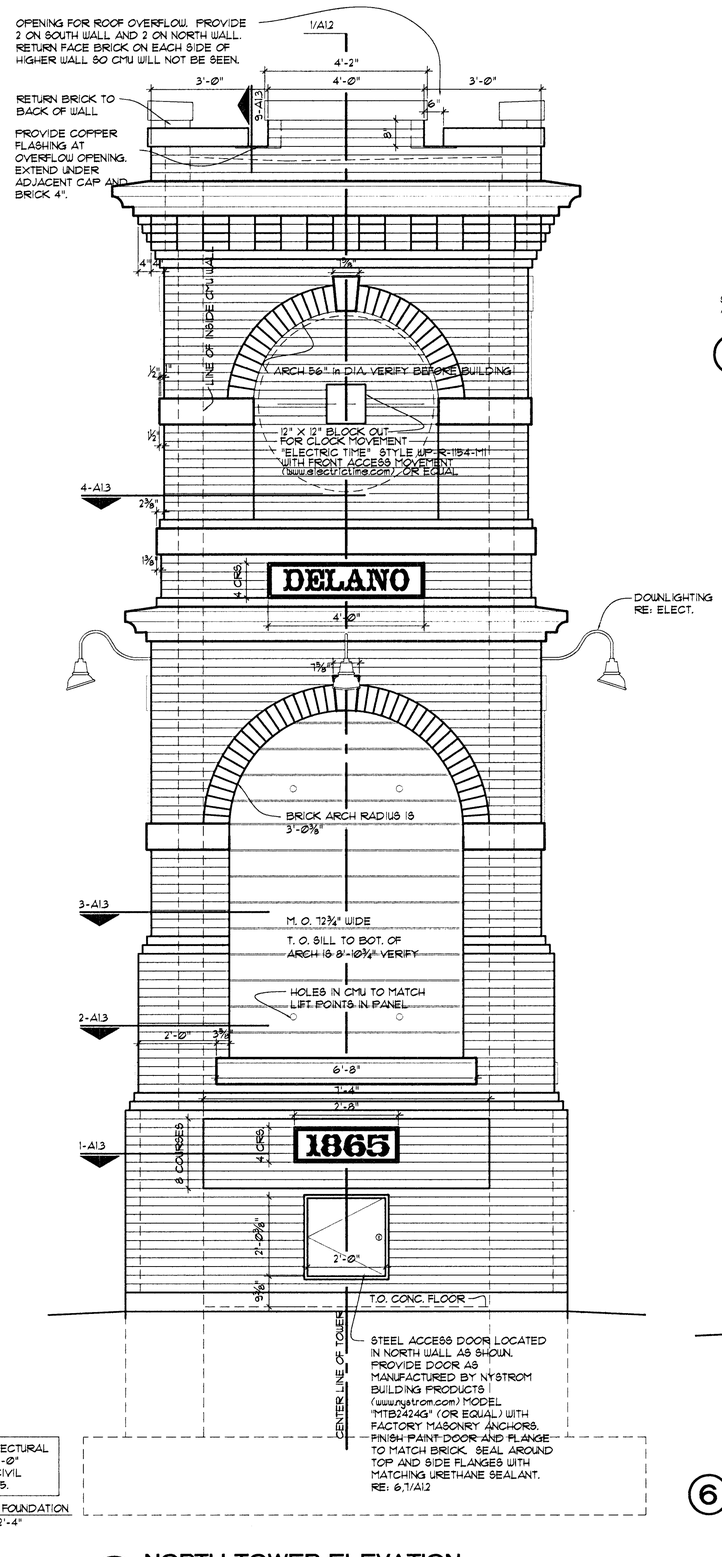


2 NORTH TOWER ELEVATION
½" = 1'-Ø"

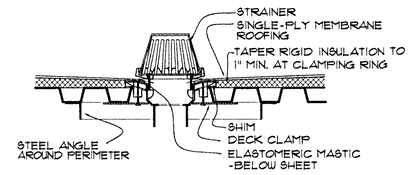


3 ROOF DRAIN DETAIL
A505-4.DWG
N.T.S.

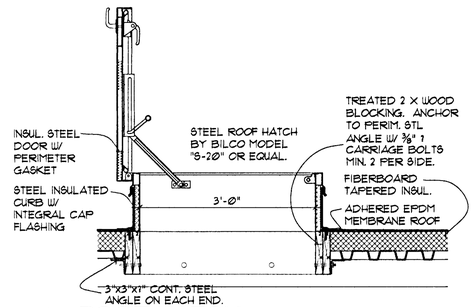


4 ROOF HATCH
FILENAME.DWG
N.T.S.

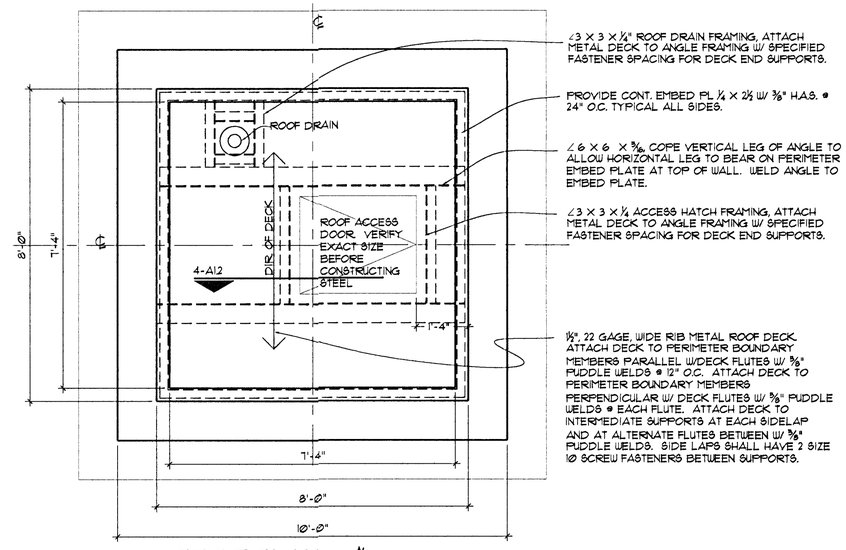

5 ROOF PLAN
1/2" = 1'-Ø"

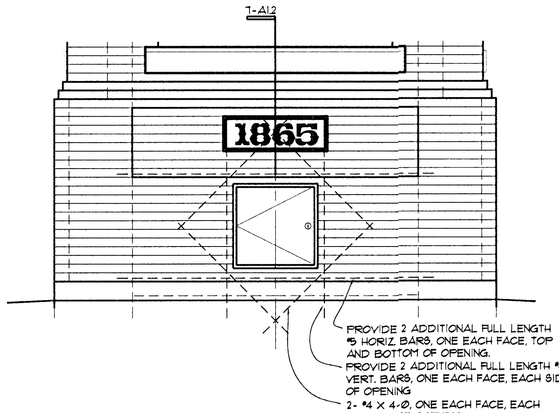

6 ACCESS OPENING DET.
½" = 1'-Ø"

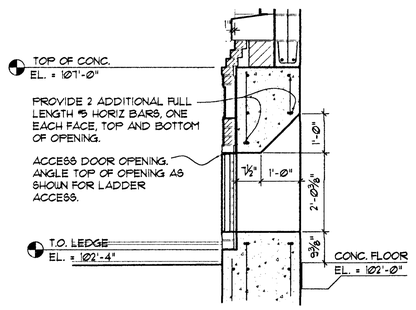

7 ACCESS DOOR SECTION
½" = 1'-Ø"

McCLUGGAGE VAN SICKLE & PERRY
ARCHITECTS · PLANNERS · LANDSCAPE ARCHITECTS
125 S. WASHINGTON WICHITA, KANSAS 67202
P.O. BOX 3148 WICHITA, KANSAS 67201
TEL 316.262.1465 · FAX 316.262.1565

WEST DOUGLAS STREETSCAPE
ARKANSAS RIVER TO SENECA
WICHITA, KANSAS

PROJECT NO. 472 83608
MVP PROJECT NO. 101008
DATE: AUGUST 1, 2002
REVISED:
REVISED CONST. SET: FEBRUARY 1, 2003

SHEET
A1.2

CITY OF WICHITA