
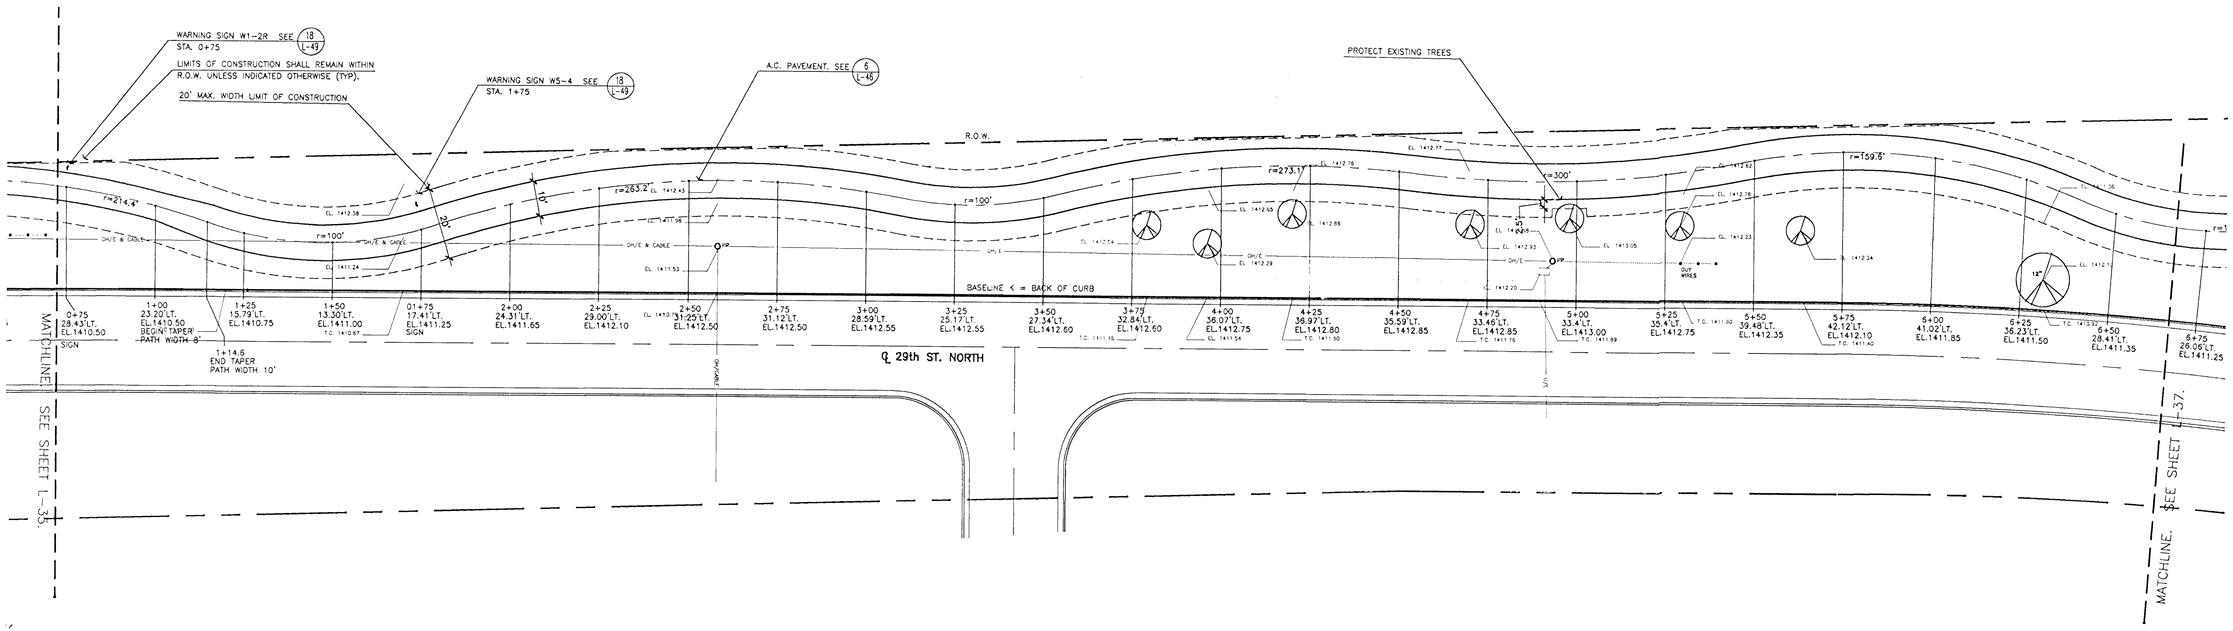



## LAYOUT PLAN

SCALE: 1" = 20'-0"

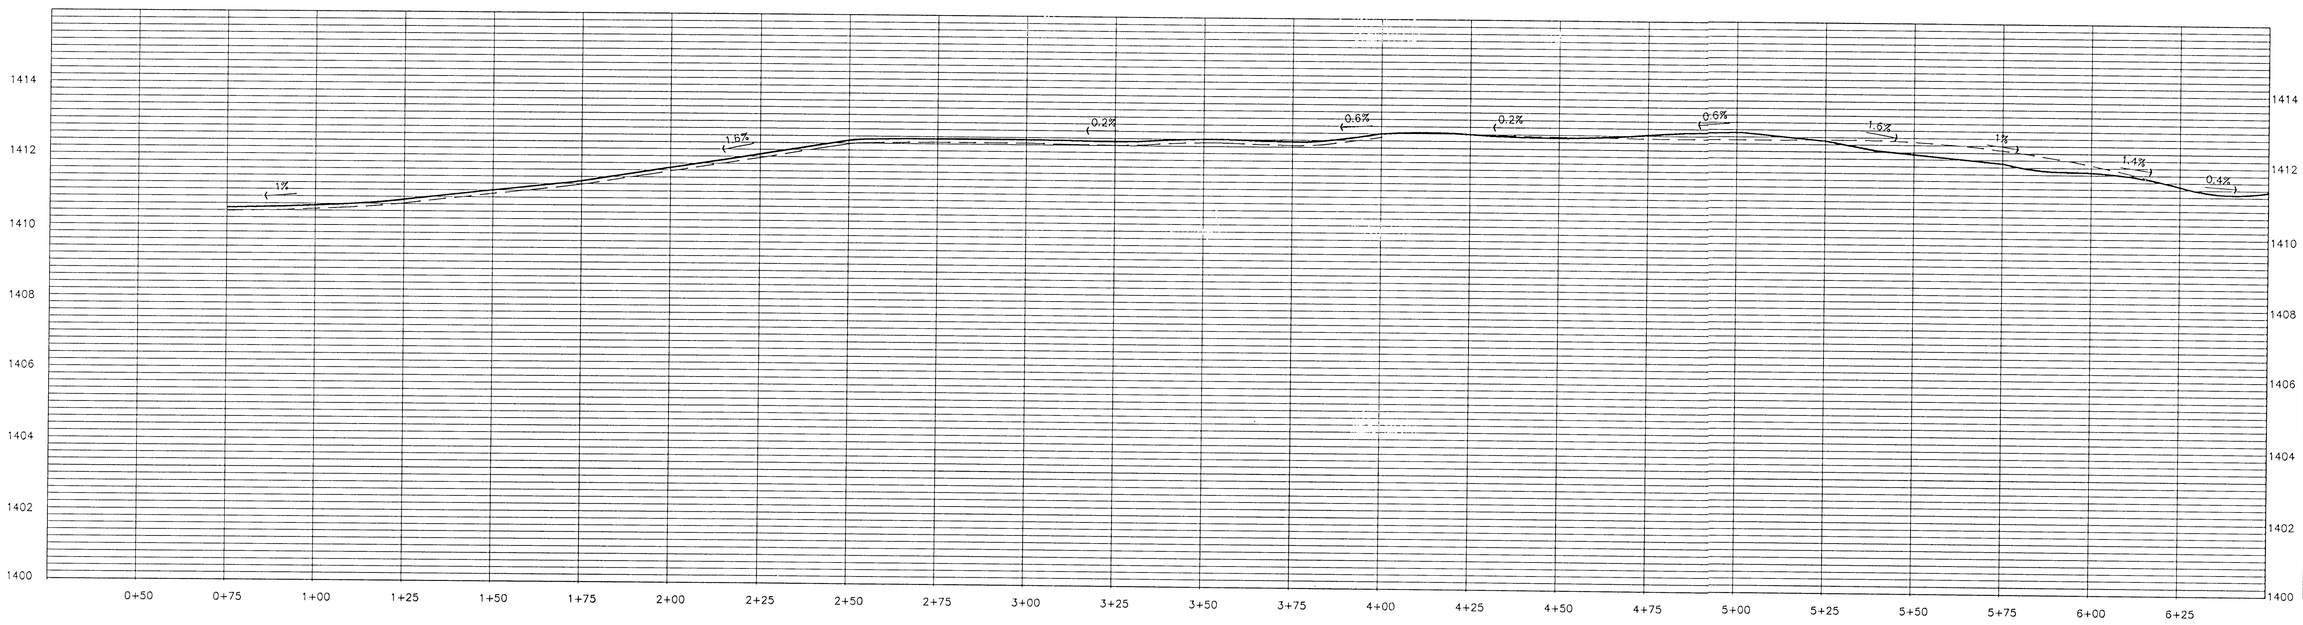


## PROFILE

HORIZONTAL SCALE: 1" = 20'-0"
VERTICAL SCALE: 1" = 2'-0"


Wilson Darnell Mann PA
architecture site planning interiors
105 N. Washington Wichita, Kansas 67202 316-262-4700


REGISTERED LANDSCAPE ARCHITECT
LANCE M. EWY
436
STATE OF KANSAS


COPYRIGHT © 1994
Wilson Darnell Mann, PA


prints issued
5/1/95 FIELD CHECK
11/3/95 OFFICE CHECK
5/10/96 OFFICE CHECK
10/15/96 CONST.
3/3/97 FINAL CHECK
6/02/97 FINAL REV.

WDM no. 93242

drawn WDM check LME

BIKE PATH
WICHITA, KANSAS

PLAN & PROFILE

L-36
38 of 66