ALLEY IMPROVEMENTS

OLD TOWN ALLEY


ALLEY N. OF DOUGLAS - Mead to Rock Island

PROJ. NO. 472-82133

INDEX NO. 705723

CITY OF WICHITA, KANSAS

M. E. LINDEBAK - CITY ENGINEER

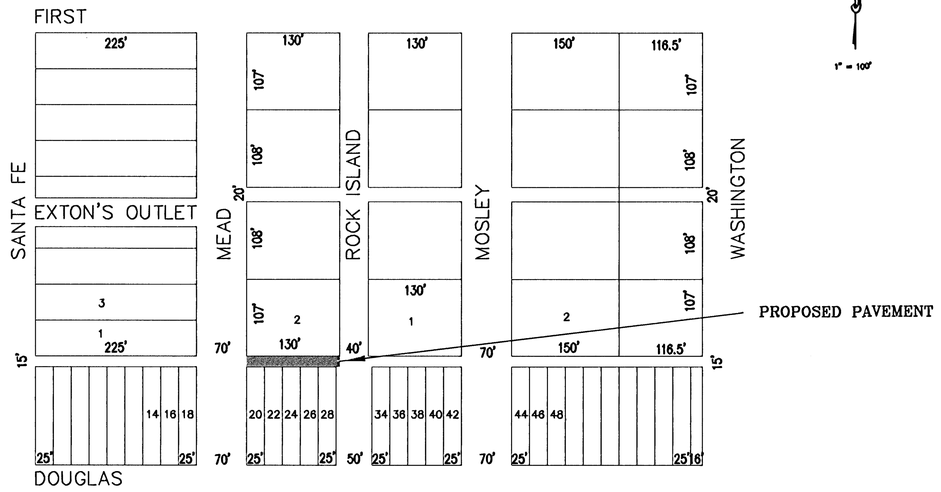

1" = 100'

ROBERT A. YOUNKIN
LICENSED
0670
KANSAS
PROFESSIONAL ENGINEER

INDEX OF SHEETS

SHEET 1 – TITLE SHEET
SHEET 2 – GENERAL NOTES
SHEET 3 – PAVEMENT PLAN/DETAILS
SHEET 4 – LIGHTING PLAN/DETAILS

DRAWN BY J. L.