
FHWA REGION NO.	STATE	PROJECT NO.	FISCAL YEAR	SHEET NO.	TOTAL SHEETS
7	KANSAS	87TE-0040-01	1997	1	33
FA NO.	STP - TE004 (001)				

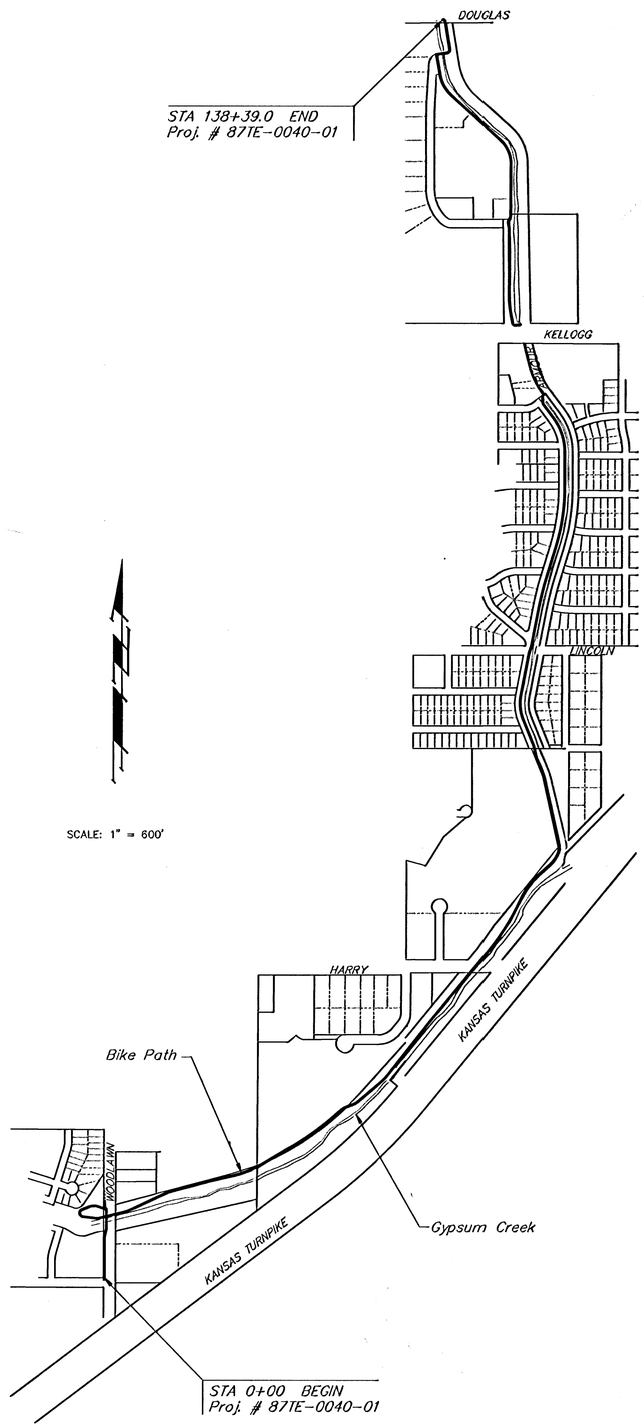

SCALE: 1" = 600'

STATE OF KANSAS

DEPARTMENT OF TRANSPORTATION

PLAN AND PROFILE OF PROPOSED

GYPSUM CREEK BICYCLE PATH

87TE-0040-01

CITY OF WICHITA, SEDGWICK COUNTY, KANSAS
POPULATION 304,011

CITY PROJECT NO.
472-76-245-82573-000-000-001

INDEX CODE:
706135


INDEX OF DRAWINGS

1 COVER
2 TYPICAL SECTIONS
3 PLAN/PROFILE STA 0+00 TO STA 11+36.2
4 PLAN/PROFILE STA 11+36.2 TO 23+50
5 PLAN/PROFILE STA 23+50 TO STA 35+50
6 PLAN/PROFILE STA 35+50 TO STA 47+50
7 PLAN/PROFILE STA 47+50 TO STA 59+50
8 PLAN/PROFILE STA 59+50 TO STA 70+03.3
9 PLAN/PROFILE STA 70+03.3 TO STA 82+00
10 PLAN/PROFILE STA 82+00 TO STA 93+50
11 PLAN/PROFILE STA 93+50 TO STA 105+84.4
12 PLAN/PROFILE STA 107+72.6 TO STA 119+50
13 PLAN/PROFILE STA 119+50 TO STA 130+00
14 PLAN/PROFILE STA 130+00 TO STA 138+39.0
15 MISCELLANEOUS DETAILS
16 HEADWALL DETAIL
17 HANDRAIL DETAIL
18 SUMMARY OF QUANTITIES
19-20 TEMPORARY PROJECT WATER POLLUTION CONTROL
21 EROSION CONTROL - SEEDING
22 PERMANENT SIGNING
23 PAVEMENT MARKING
24-28 TRAFFIC CONTROL
29-33 EARTHWORK CROSS SECTIONS

GROSS LENGTH OF PROJECT = 13,839.0 FT. 2.621 MILES

EXCEPTIONS: 856.48 FT.
ADDITIONS: NONE

NET LENGTH OF PROJECT =	12,982.52	FT.	2.459 MILES
NET LENGTH OF BRIDGES =	0.00	FT.	0.000 MILES
NET LENGTH OF ROAD =	12,982.52	FT.	2.459 MILES

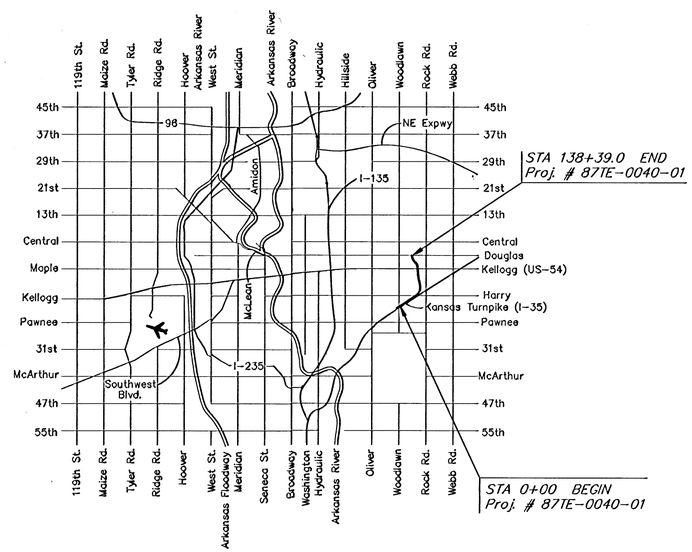

SITE LOCATION



APPROVED DATE .....

.....

MICHAEL E. LINDEBAK, P.E., CITY ENGINEER
WICHITA, KANSAS
PROJECT NO. 472-76-245-82178-000-000-001

RECOM. FOR APPROVAL - DATE .....

.....

CHIEF, BUREAU OF LOCAL PROJECTS
KANSAS DEPARTMENT OF TRANSPORTATION

APPROVED - DATE .....

.....

ENGINEER, STATE TRANSPORTATION
KANSAS DEPARTMENT OF TRANSPORTATION

BAUGHMAN COMPANY P.A.
ENGINEERING, SURVEYING, & PLANNING
316-262-7271 • 315 ELLIS • WICHITA, KANSAS 67211