
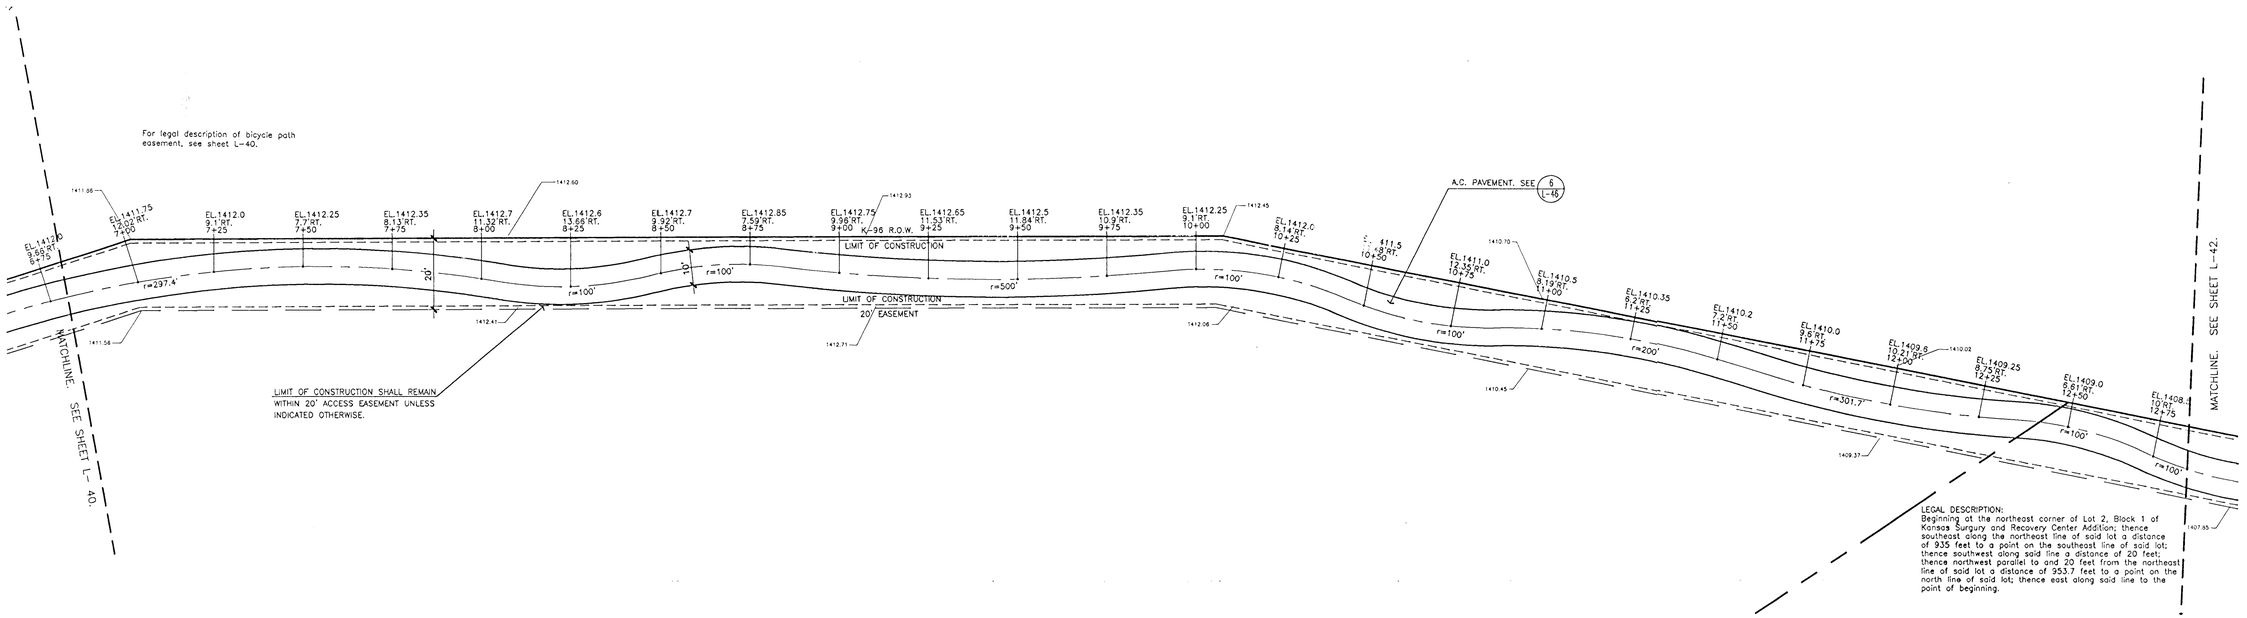


LEGAL DESCRIPTION:
Beginning at the northeast corner of Lot 2, Block 1 of Kansas Surgury and Recovery Center Addition; thence southeast along the northeast line of said lot a distance of 935 feet to a point on the southeast line of said lot; thence southwest along said line a distance of 20 feet; thence northwest parallel to and 20 feet from the northeast line of said lot a distance of 953.7 feet to a point on the north line of said lot; thence east along said line to the point of beginning.

LAYOUT PLAN

SCALE: 1" = 20'-0"

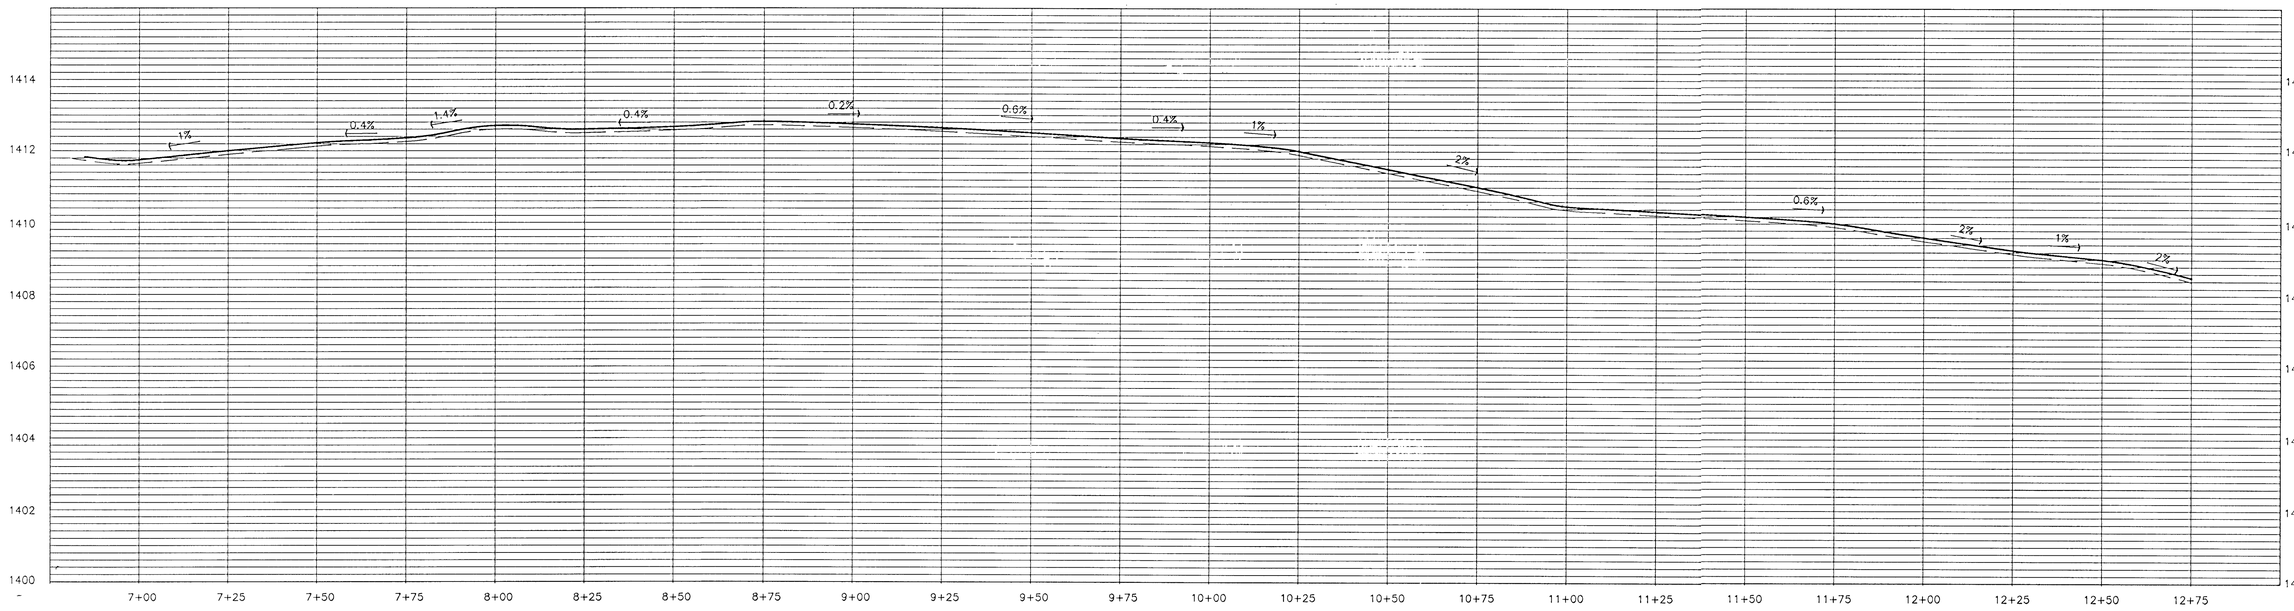

PROFILE

HORIZONTAL SCALE: 1" = 20'-0"
VERTICAL SCALE: 1" = 2'-0"

Wilson Darnell Mann PA
architecture site planning interiors
105 N. Washington Wichita, Kansas 67202 316-262-4700

REGISTERED LANDSCAPE ARCHITECT
LEE M. ENGEL
No. 1309
STATE OF KANSAS

COPYRIGHT © 1994
Wilson Darnell Mann, PA

prints issued
5/1/95 FIELD CHECK
11/3/95 OFFICE CHECK
5/10/96 OFFICE CHECK
10/15/96 CONST.
3/5/97 FINAL CHECK

WDM no. 93242

drawn WDM check LME

BIKE PATH
WICHITA, KANSAS

PLAN & PROFILE

L-41
43 of 66