
Benchmark

BM #5 – City Disc Located @ 9.14m South and 12.8m East of the Centerline of both Sheridan and Central. Elev. = 399.012 SI Units (1309.08 MSL Datum)

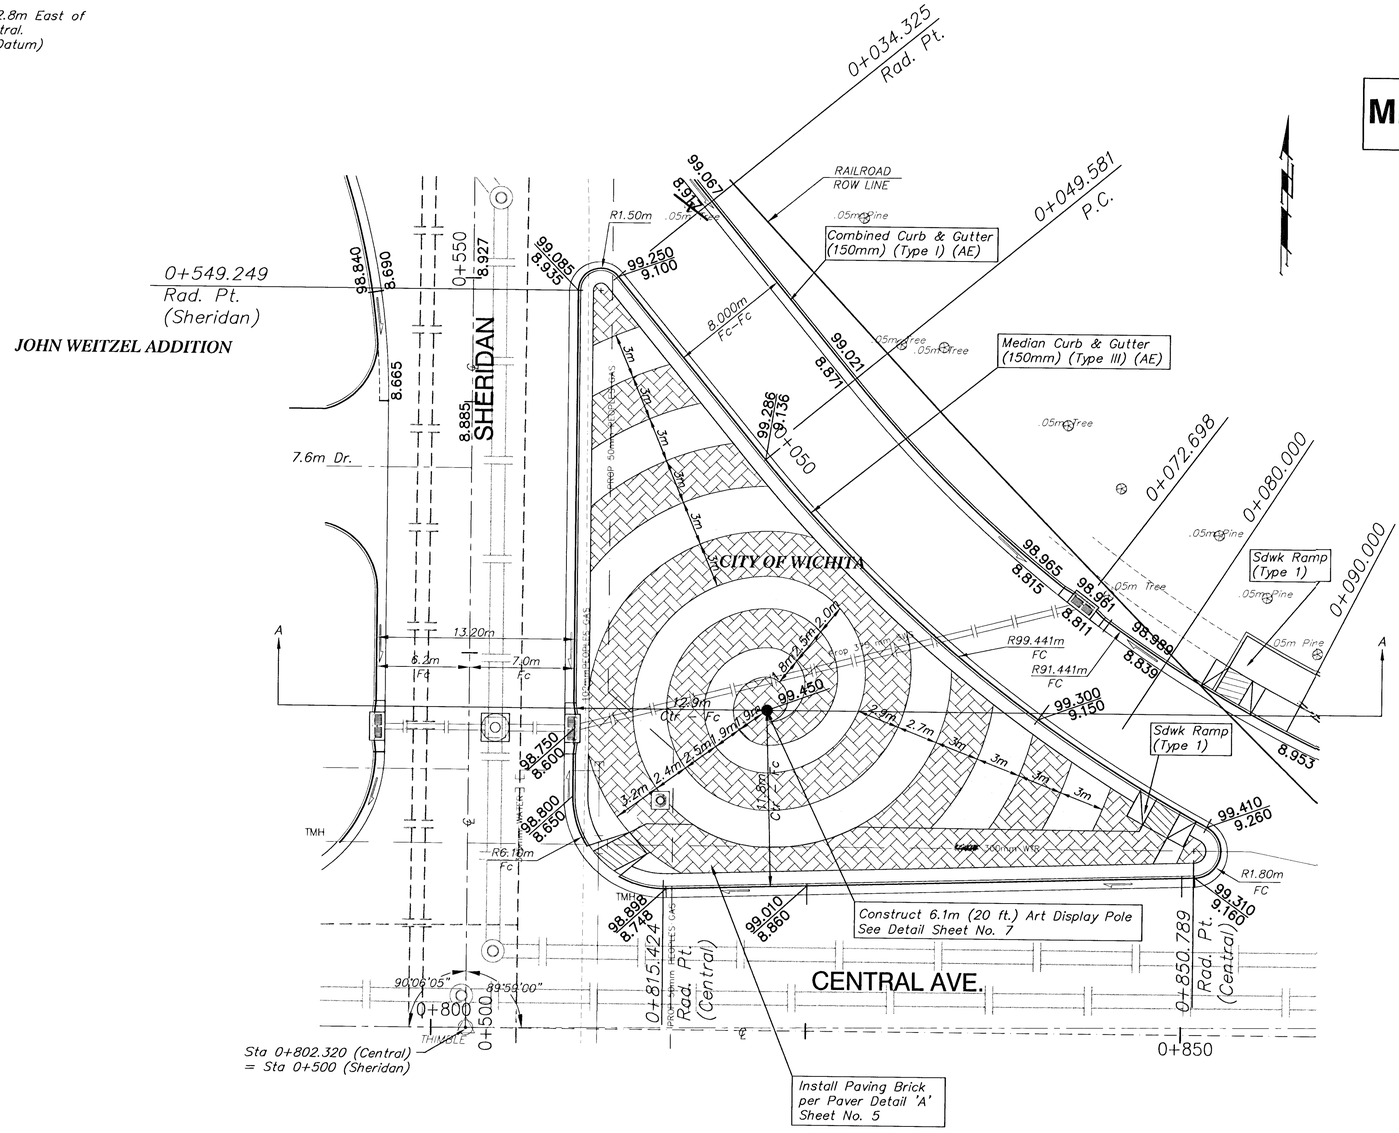

METRIC

1m 0 2m 5m


Scale: 1:200

• = Iron

NOTE:
Brick Sidewalk Area

IRRIGATION AREA
See Sheet 2
for Irrigation Notes

NOTE:
The Contractor shall refer to the Landscaping Plans for the placement of shrubs. See Sheet No. 5

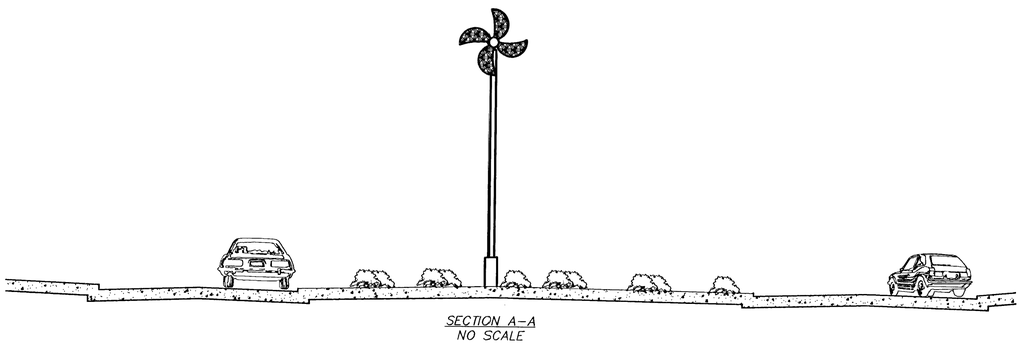

SECTION A–A
NO SCALE

DESIGN: JFB	DATE: AUG 00	CITY PROJECT NUMBER:	BAUGHMAN PROJECT NUMBER: 98-01-E965	CAPITAL IMPROVEMENT PROJECT SITE GRADING PLAN CENTRAL & SHERIDAN CENTRAL & McLEAN IMPROVEMENTS
DRAWN: STAFF	SCALE: NOTED	APPROVED: JFB/JJL	DIRECTORY: F:\IMCLNINT\LSCAPE DRAWING NAME: POLEPLAN.DWG	

BAUGHMAN COMPANY P. A.
ENGINEERING, SURVEYING, & PLANNING
316–262–7271 • 315 ELLIS • WICHITA, KANSAS 67211