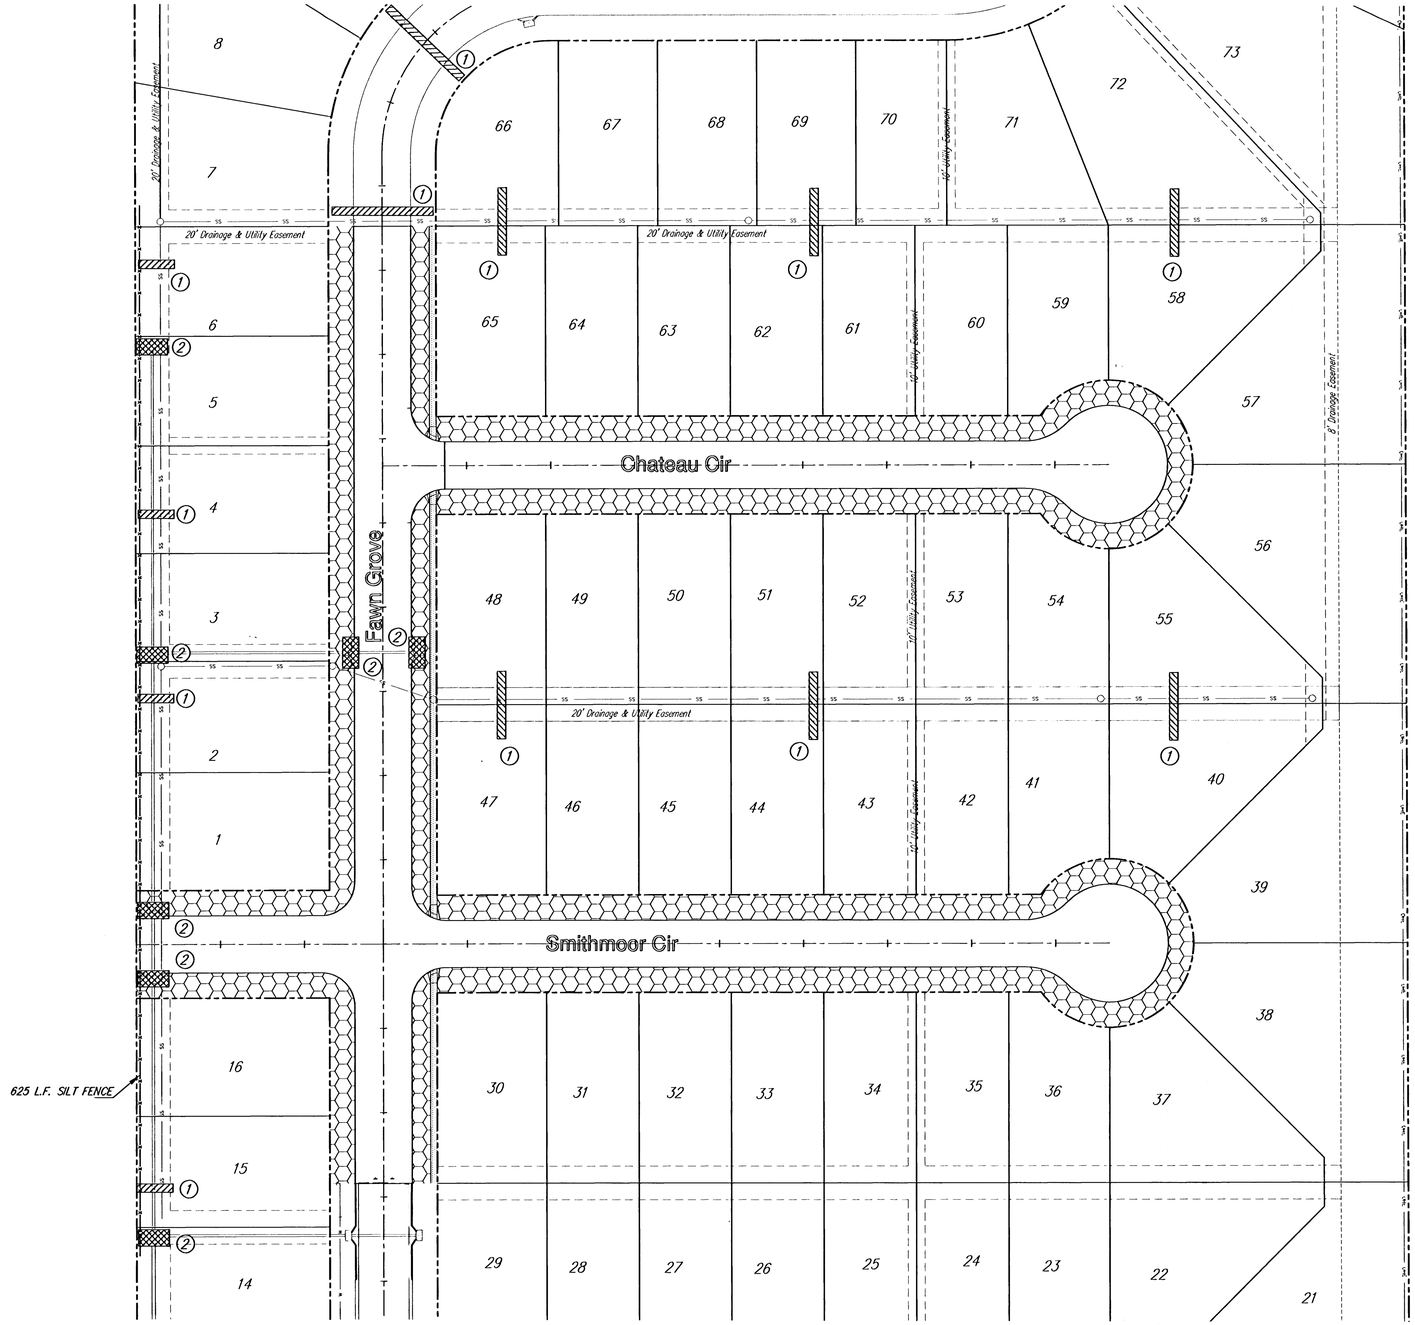


SCALE 1" = 40'

FOR INFORMATION ONLY:
Easement Grading
Cut: 350 yards
Fill: 120 yards
Excess cut can be wasted on unoccupied adjacent lots.

① LINEAR SEDIMENT BARRIER

② INLET SEDIMENT BARRIER

CURLEX EROSION CONTROL MAT

Fawn Grove Addition
BMP Placement
WICHITA, KANSAS

Ruggles & Bohm, P.A.
Engineering, Surveying, Land Planning
924 North Main
Wichita, Kansas 67203
www.rbkansas.com
(316) 264-8008
(316) 264-4621 fax
E-mail: info@rbkansas.com

DESIGN	EJG
DRAWN	EJG
REVIEW	
UTILITY	
DATE	Oct. 27, 2005
DRAWING FILE	paving [Site Specific BMP]
PROJECT NUMBER	472-84285
RB JOB	2736E
SHEET	18 of 32