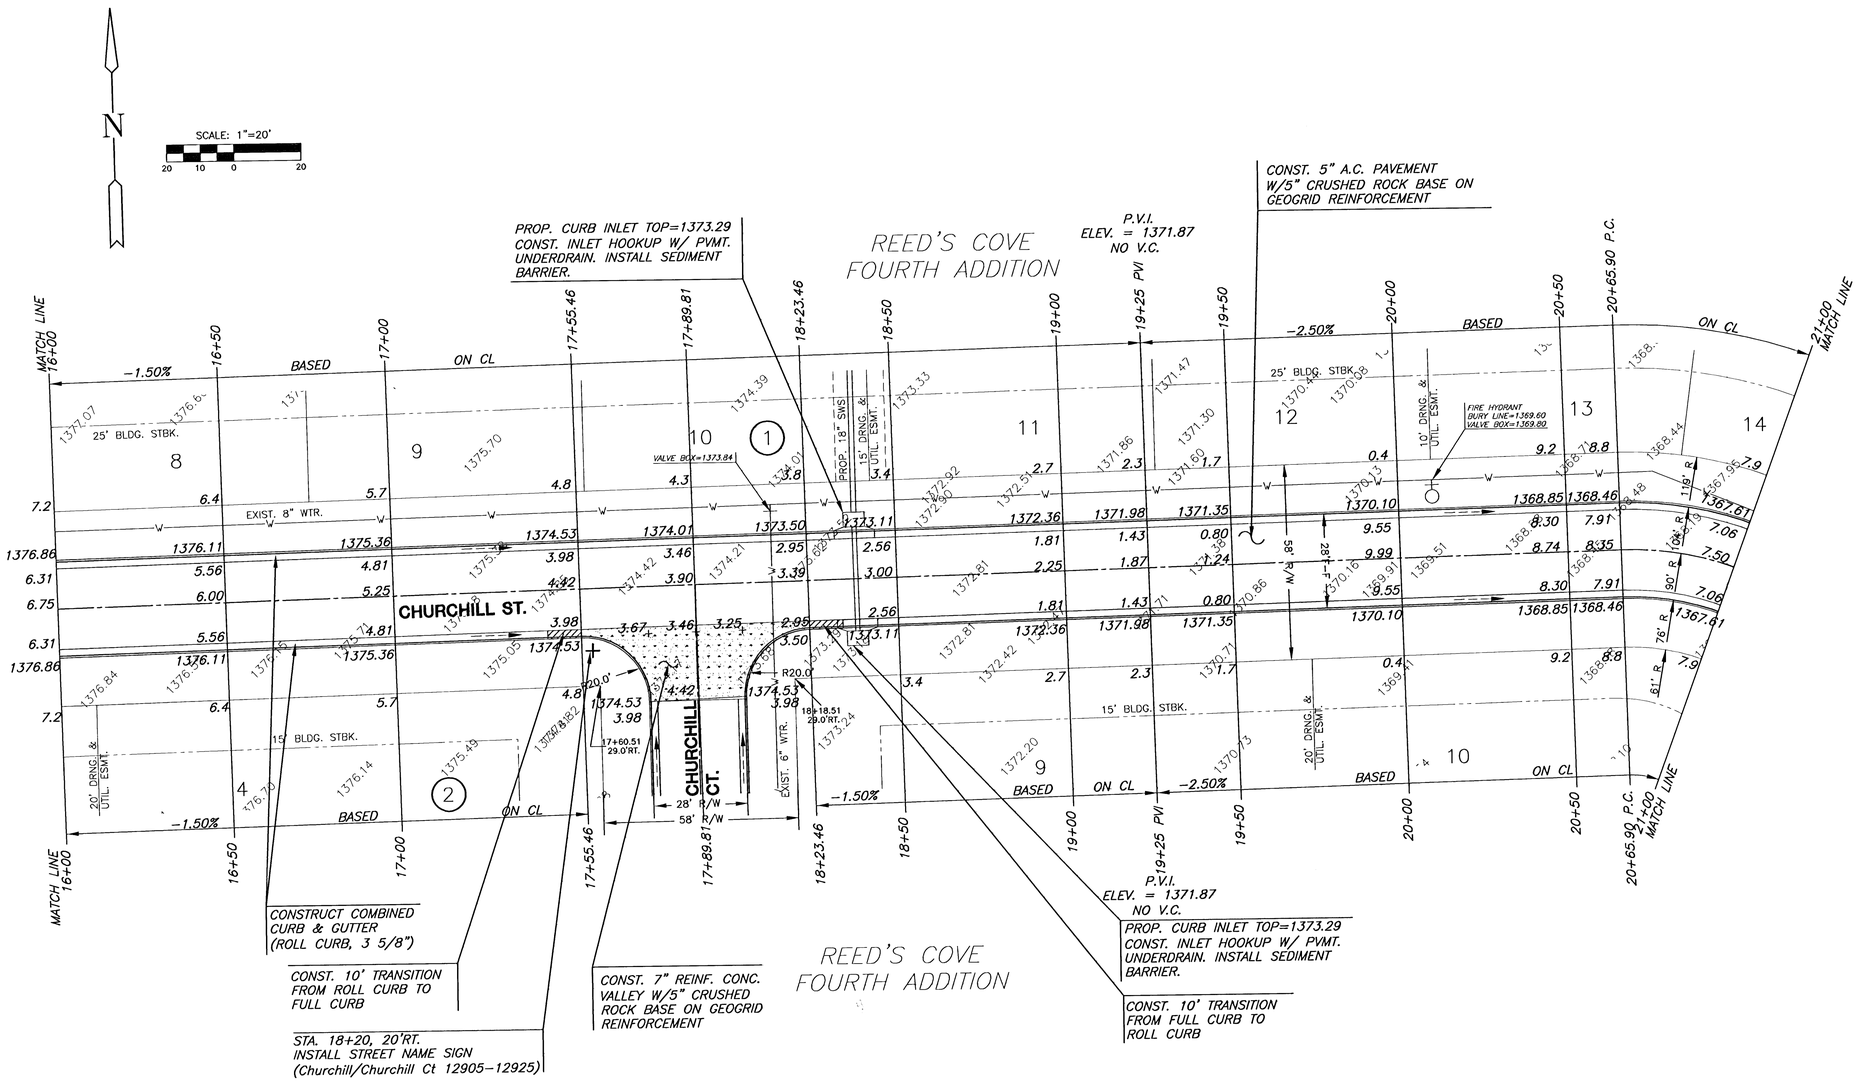


CURVE TABLE

Δ = 90°34'58" R = 90.00' T = 90.92' L = 142.29' LC = 127.92'

CURVE DATA BASED ON CENTERLINE Δ /2 = 45°17'29"

STATION	ARC	CHORD LENGTH 8'Off LtCb	CHORD LENGTH 8'Off RtCb	DEFLECTION	TOTAL DEFLECTION
20+65.90	–	–	–	00°00'00"	00°00'00"
20+75.00	9.10'	11.32'	6.87'	02°53'48"	02°53'48"
21+00.00	25.00'	31.01'	18.83'	07°57'28"	10°51'16"
21+25.00	25.00'	31.01'	18.83'	07°57'28"	18°48'44"
21+50.00	25.00'	31.01'	18.83'	07°57'28"	26°46'12"
21+75.00	25.00'	31.01'	18.83'	07°57'28"	34°43'39"
22+00.00	25.00'	31.01'	18.83'	07°57'28"	42°41'07"
22+08.19	8.19'	10.18'	6.18'	02°36'22"	45°17'29"

Def/Ft =19.09859 Min.

LEGEND

+ STREET SIGN & SIGN LOCATION (SEE SIGN ASSEMBLY TABLE FOR TYPE & STATION OF SIGN)

= VALLEY GUTTER

MKEC ENGINEERING CONSULTANTS, INC. © COPYRIGHT

MKEC ENGINEERING CONSULTANTS, INC.
411 N. WEBB ROAD
WICHITA, KS. 67206
316 - 684 - 9600

PAVING STREETS AND INCIDENTAL DRAINAGE

REEDS COVE FOURTH ADDITION

CHURCHILL ST. PAVING PLAN
SHEET TITLE

472-84385
PROJECT NUMBER

SRS
DESIGN BY

BFL
DRAWN BY

GJA
CHECKED BY

ISSUED
MARCH 2006

REVISED

SHEET NO.
7 of 33

H:\CIVIL\021121\4th Addition\PAV\021121E2

PLOTTED: Tuesday, March 14, 2006 @ 08:36PM