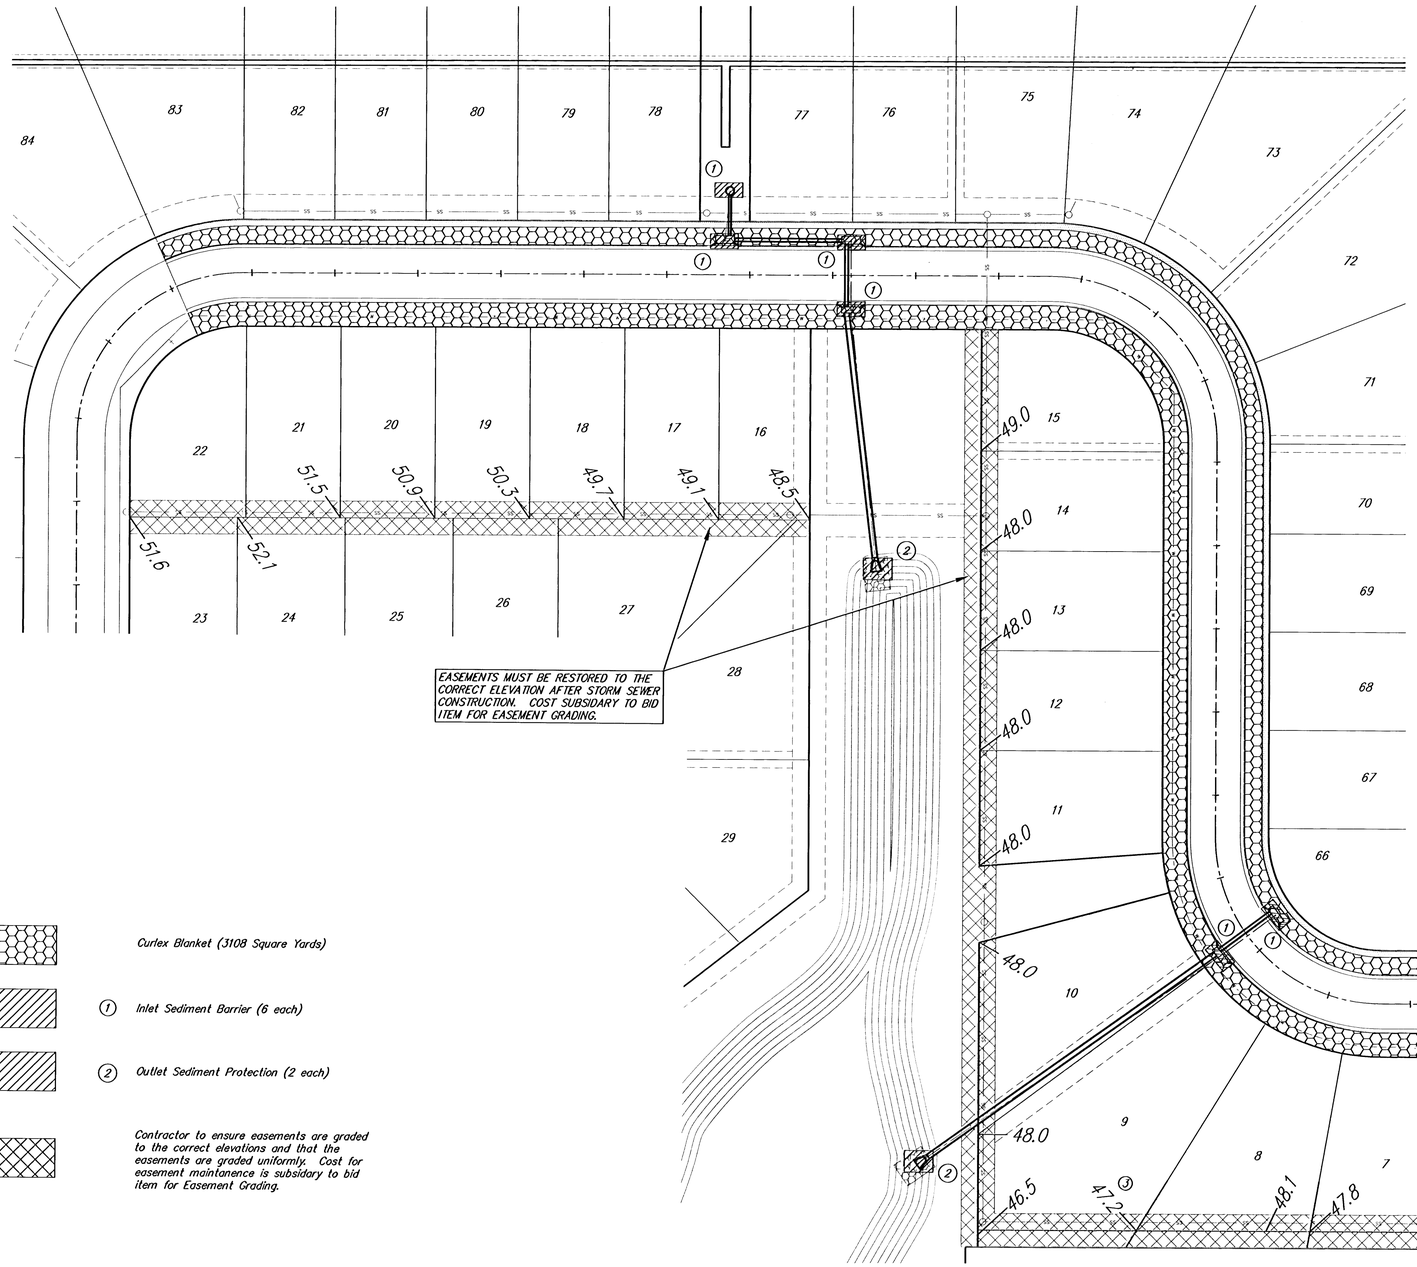


Curlex Blanket (3108 Square Yards)

(1) Inlet Sediment Barrier (6 each)

(2) Outlet Sediment Protection (2 each)

Contractor to ensure easements are graded to the correct elevations and that the easements are graded uniformly. Cost for easement maintanence is subsidary to bid item for Easement Grading.

SCALE 1" = 20'

Fawn Grove at Sunset Lakes Phase 3
Easement Grading & Erosion Control Plan
WICHITA, KANSAS

Ruggles & Bohm, P.A.
Engineering, Surveying, Land Planning
924 North Main
Wichita, Kansas 67203
www.rbkansas.com
(316) 264-8008
(316) 264-4621 fax
E-mail: info@rbkansas.com

DESIGN EJG
DRAWN EJG
REVIEW
UTILITY
DATE April 27, 2006
R&B JOB 2868E
SHEET 8 OF 24
DRAWING FILE SWS [Erosion Map]
PROJECT NUMBER 472-84108