
PLOTTED: Tuesday, July 18, 2006 @ 01:35PM

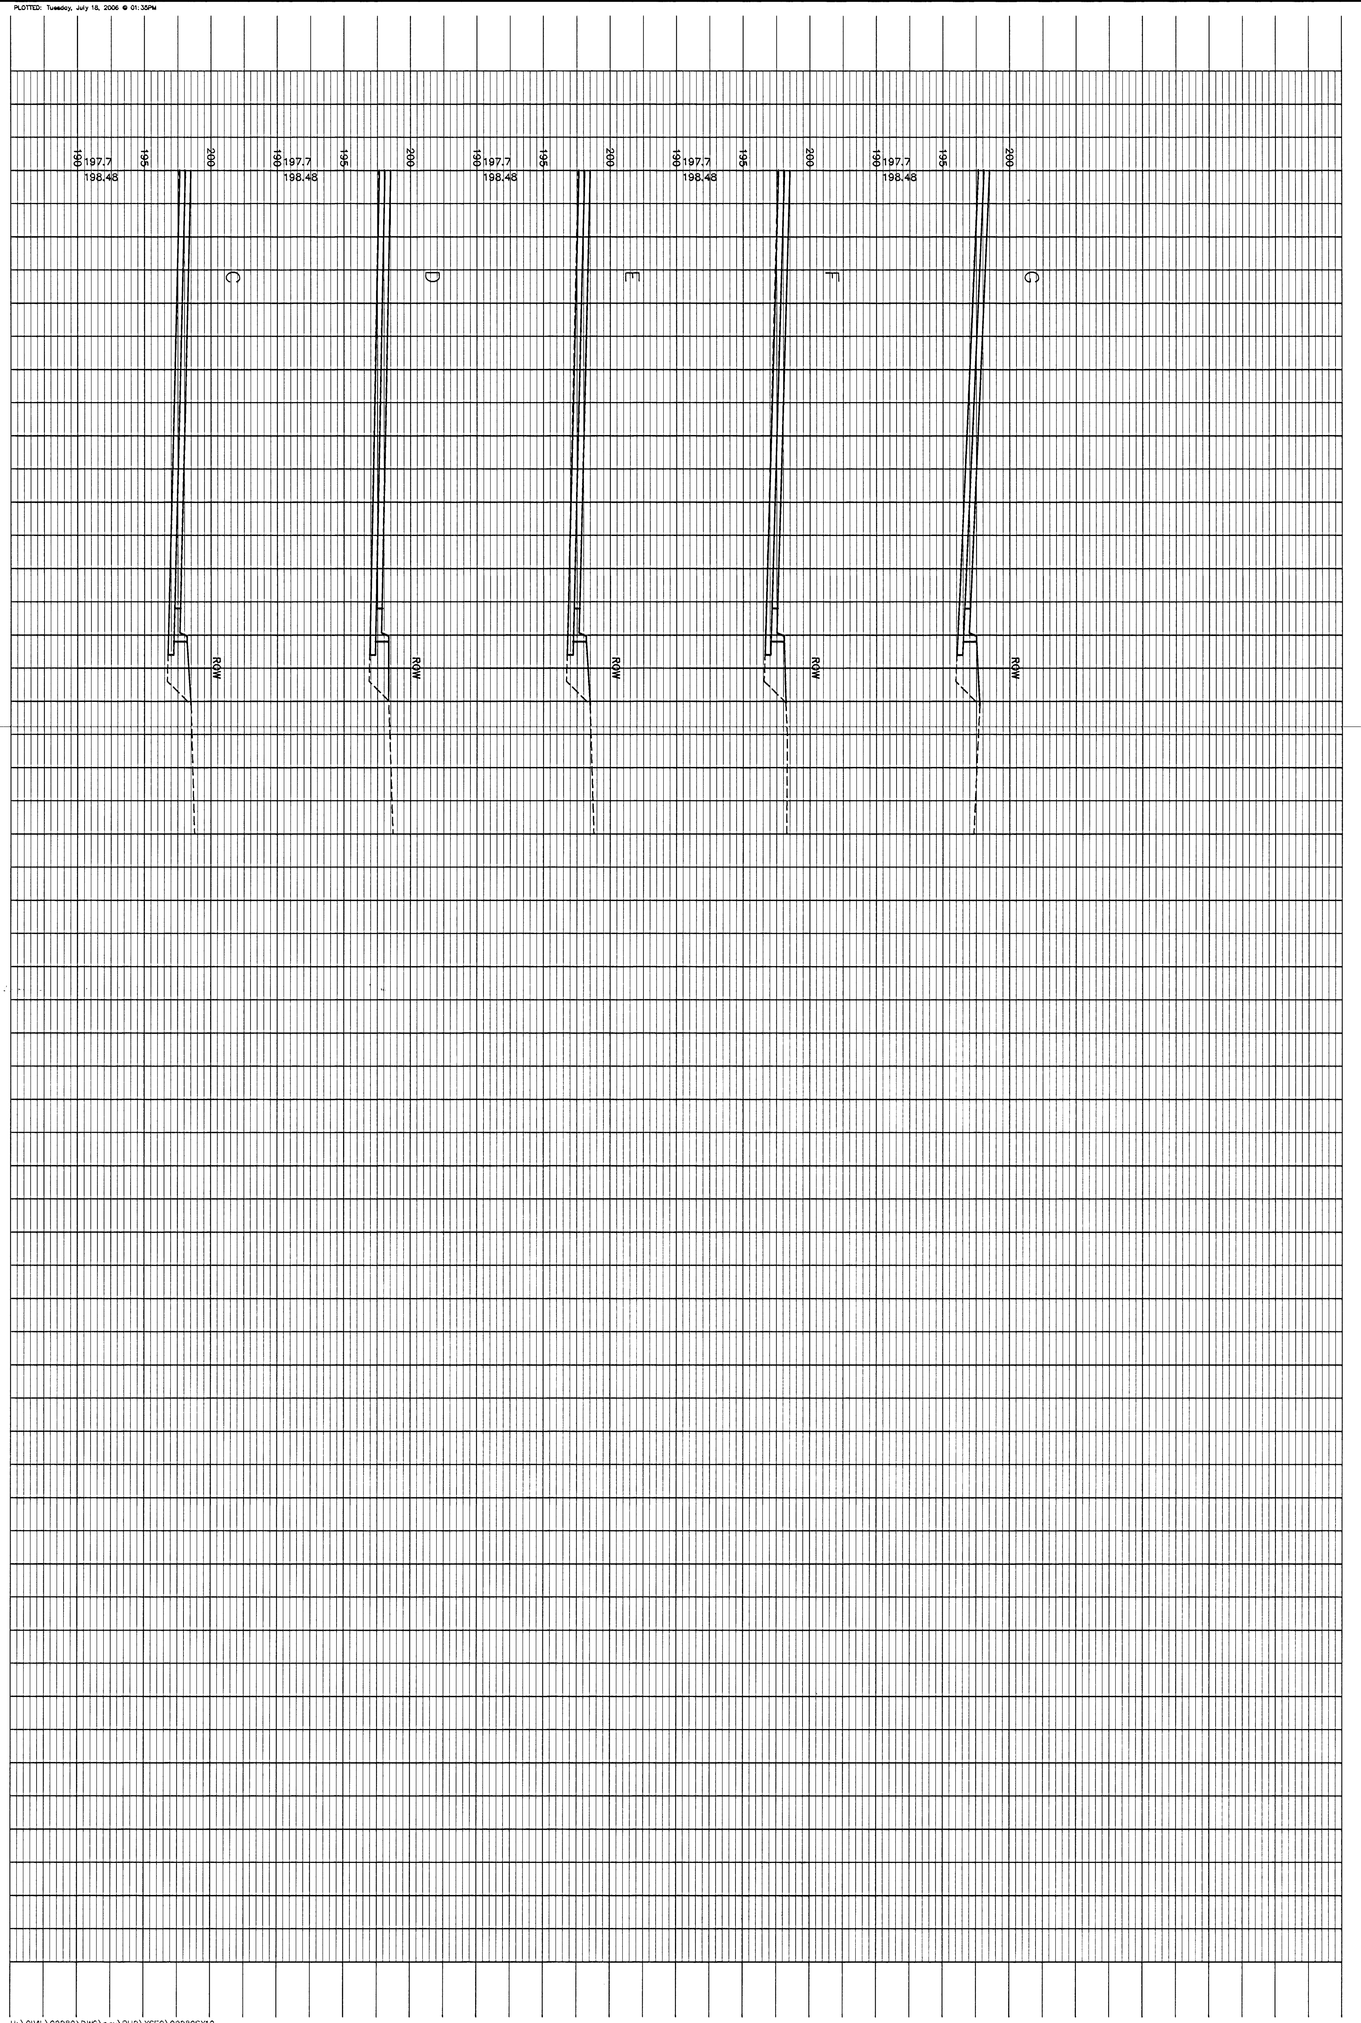

H:\CIVIL\02280\DWG\psv\PH2\XSEC\D2280SX10

PAVING PLANS - PHASE II

BRIGHTON COURTS ADDITION

WICHITA, KANSAS

SHEET TITLE: **CROSS SECTIONS**

PROJECT NUMBER: 472-83817

DESIGN BY: SRS

DRAWN BY: KWS

CHECKED BY: GJA

ISSUED: JULY 2006

REVISED:

SHEET NO. 23 of 24

MKEC ENGINEERING CONSULTANTS, INC.
411 N. WEBB ROAD
WICHITA, KS. 67206
316 - 684 - 9600