TURKEY CREEK ADDITION

SCALE:
1" = 40' HORIZONTAL
1" = 5' VERTICAL

Install 53 S.Y. Light Stone Rip Rap Over North American Erosion Control Blanket, or approved equal, to Stabilize the Field Drain Area. The Location Shown and the Quantity Given May be Adjusted by the Engineer in the Field. Cost to be INCIDENTAL to "Erosion Control"

Install 3 T-Posts (Green) Around Manhole

RESERVE "A"

Calfskin Creek

Ex. Creek Bottom

Ex. Tree Row

High Bank

35' Sanitary Sewer Easement

66+00 67+00 68+00 69+00 70+00 71+00 72+00 73+00 74+00 75+00 76+00

161°1'45"

171°26'1"

92°18'58"

87°41'2"

87°33'15"

20.0'

25.0'

25.00'

90°+00

N-29738.10, E-28720.42
Sta. 67+62.75, SS Line 1
Construct Std. Type "P" Manhole (4' Dia.). Use Bolted & Gasketed Top.
Top Elev. = 1324.82

N-29428.62, E-28599.22
Sta. 70+95.12, SS Line 1
Construct Std. Type "P" Manhole (4' Dia.). Use Bolted & Gasketed Top.
Top Elev. = 1326.20

N-29109.06, E-28415.08
Sta. 74+63.94, SS Line 1
Construct Std. Type "P" Manhole (4' Dia.). Use Bolted & Gasketed Top. Install 1-12" Stub and Plug (SW).
Top Elev. = 1326.89
Match Point

N-29973.50, E-28730.35
Sta. 65+27.15, SS Line 1
Match Point


Install 53 S.Y. Light Stone Rip Rap Over North American Erosion Control Blanket, or approved equal, to Stabilize the Field Drain Area. The Location Shown and the Quantity Given May be Adjusted by the Engineer in the Field. Cost to be INCIDENTAL to "Erosion Control"

Install 3 T-Posts (Green) Around Manhole

JOHN E. DUGAN FAMILY PARTNERSHIP, L.P.
AT - 196
2416 MORNING DEW
WICHITA, KS 67205

SE 1/4, Section 36, Twp 27-S, R 2-W

The Contractor shall have the option of replacing the three (3) T-Posts with one (1) Fiberglass Marking Post (Green) as supplied by In Stock Now! Inc. (888) 547-4477, or approved equal. Cost of the T-Posts or Fiberglass Marker shall not be paid for directly, but shall be considered INCIDENTAL to the Manhole Construction.

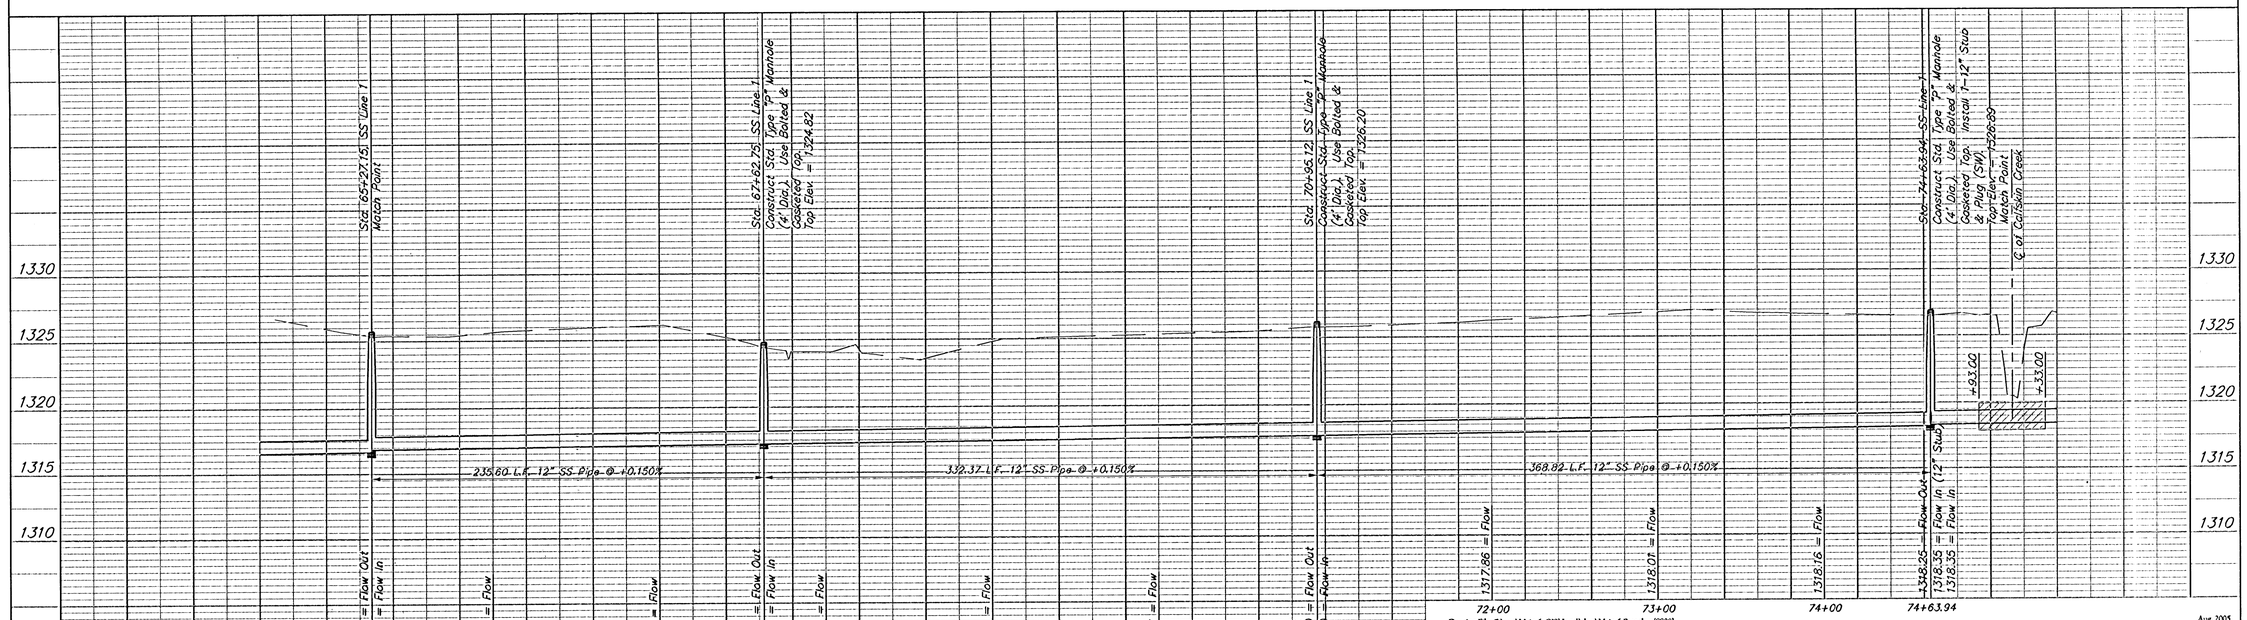

Drawing File: P:\eng\Main 6, CIS\Land\dwg\Main 6 Base.dwg [SS08]

Design	STAFF
Drawn	TPV
Approved	TPV
Scale	Noted

Project No. 04-08-E041 TURKEY CREEK ADDITION

TURKEY CREEK SANITARY SEWER
Sta. 65+27.15 to Sta. 74+63.94
MAIN 6, CALFSKIN INTERCEPTOR SEWER

Baughman Company, P.A.
315 Ella St. Wichita, KS 67211 P 316.262.7271 F 316.262.0149
ENGINEERING | SURVEYING | PLANNING | LANDSCAPE ARCHITECTURE

Aug. 2005
SHEET 10 OF 16