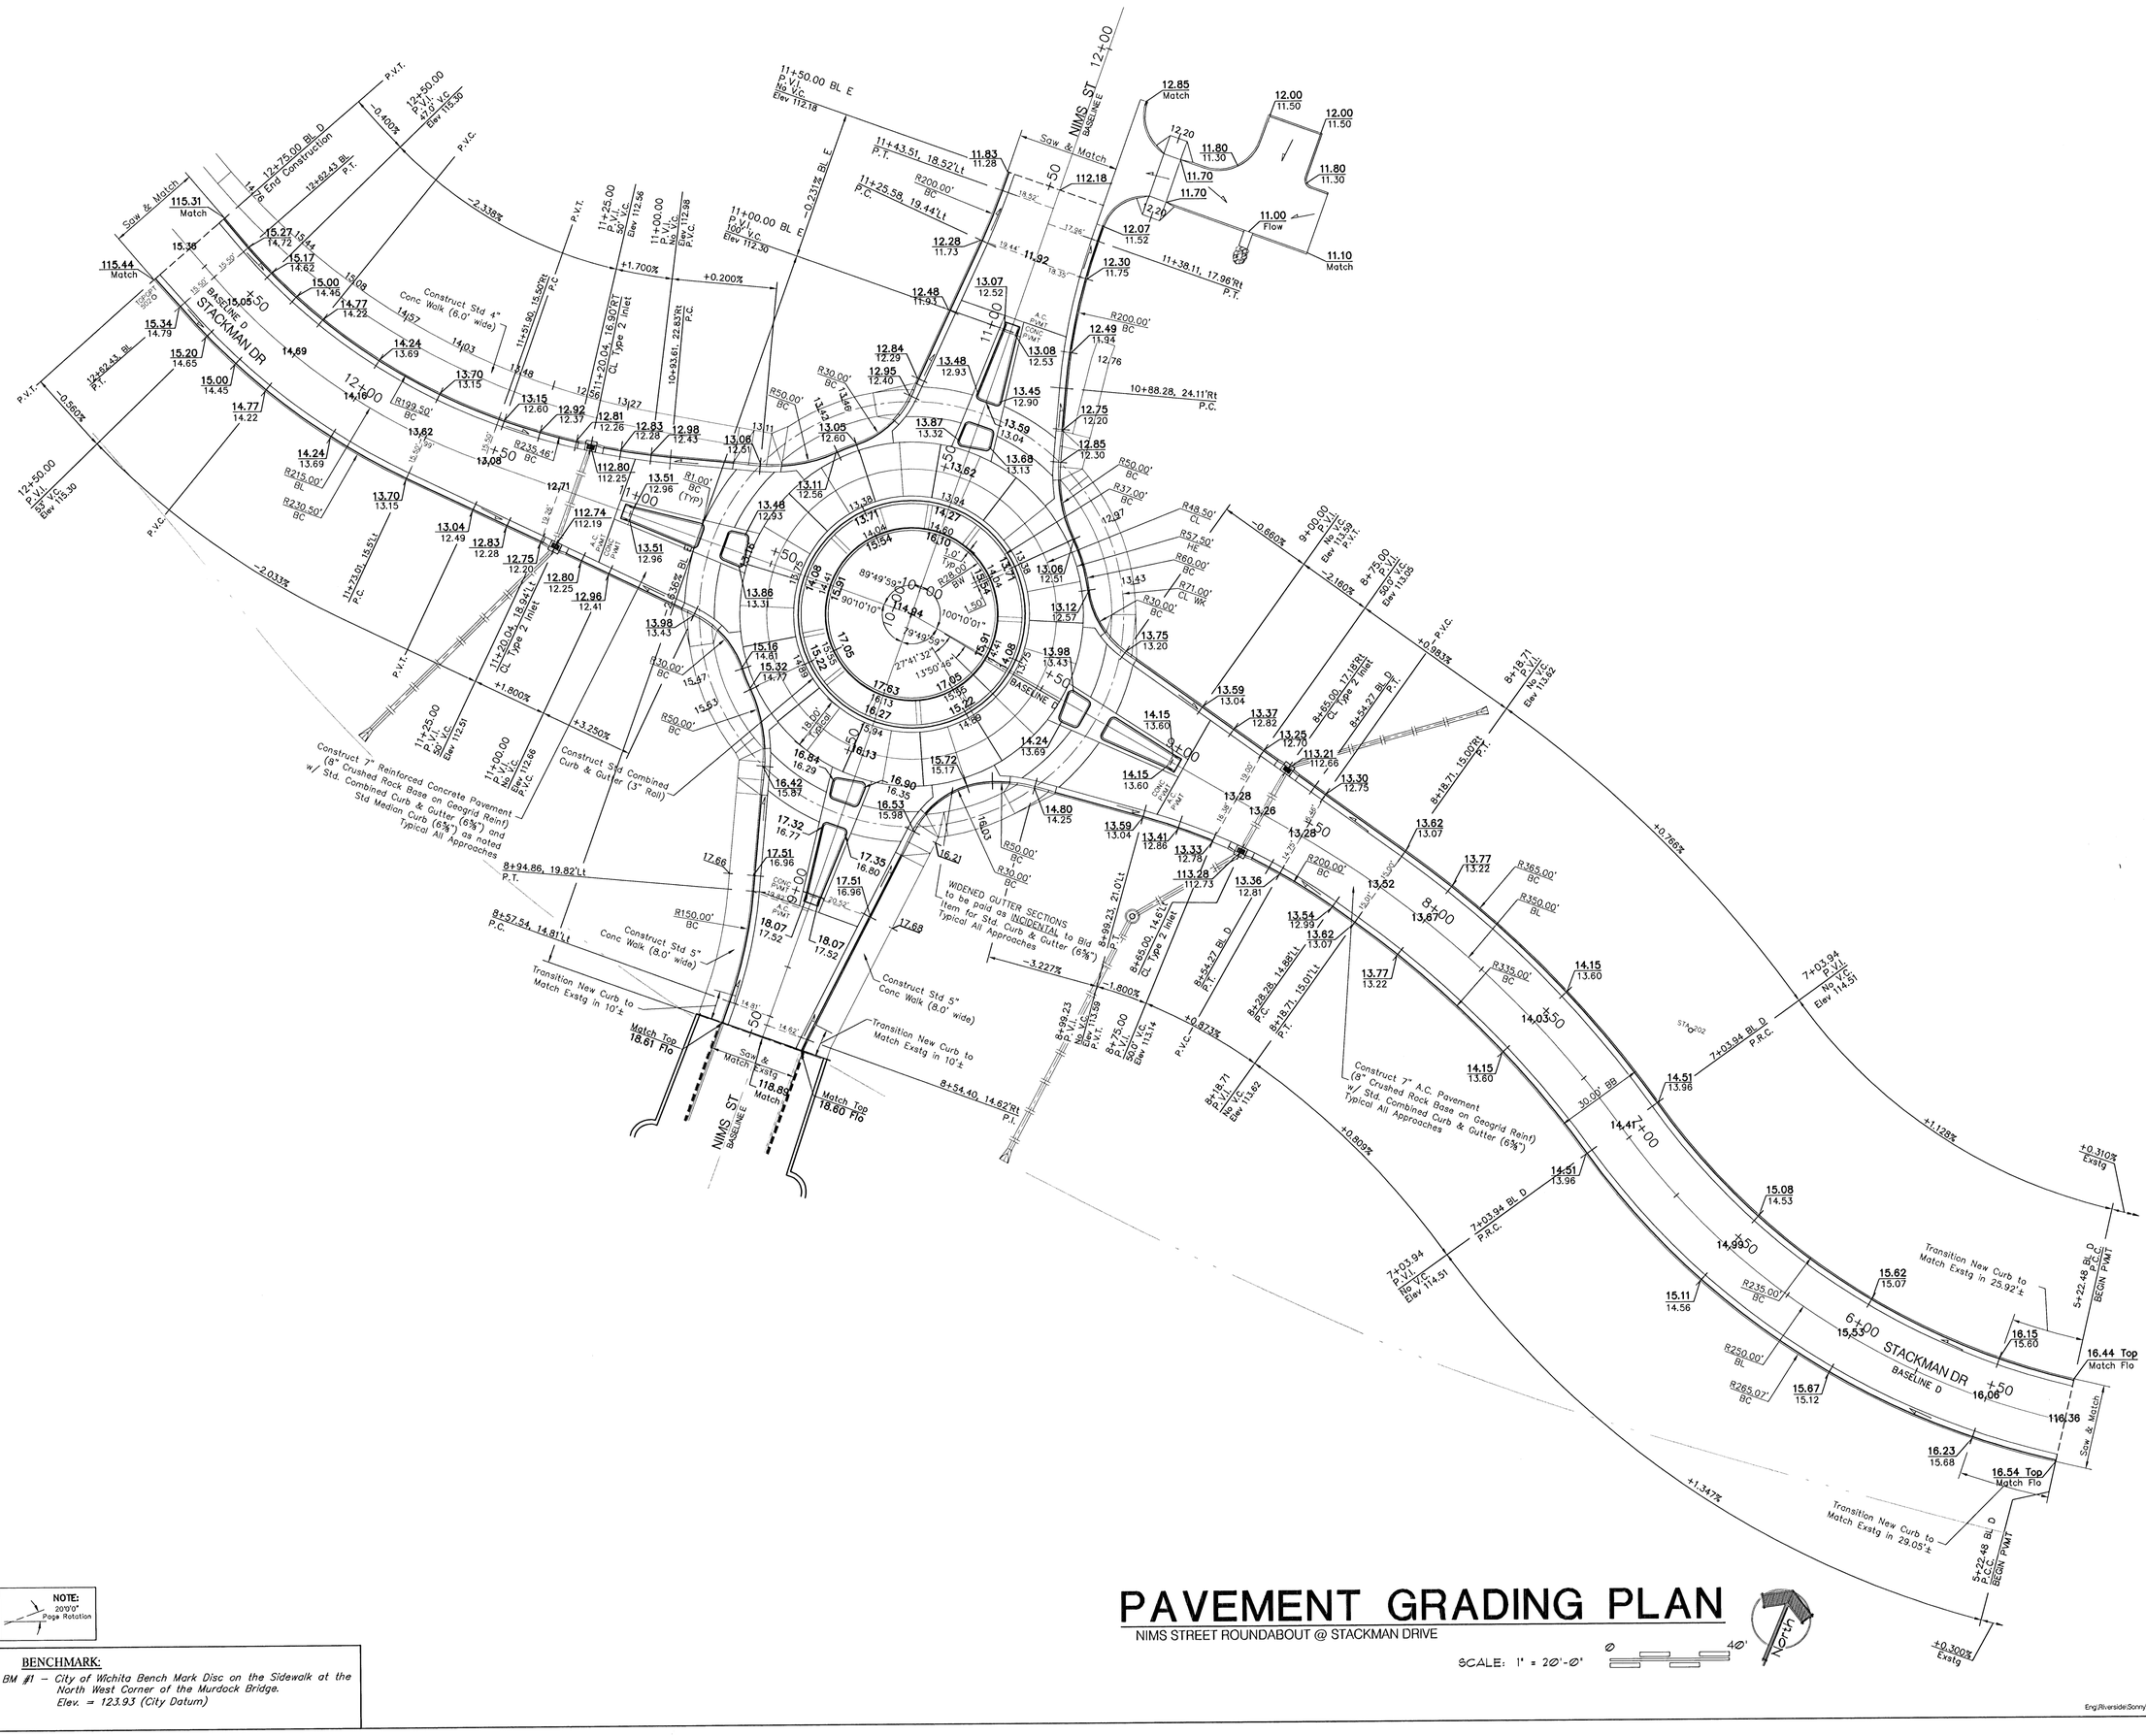


wdm architects
Wilson Darnell Mann P.A.
105 N. Washington Wichita, Kansas 67202
ph 316.262.4700 fx 316.262.0002

BAUGHMAN COMPANY P. A.
ENGINEERING, SURVEYING, & PLANNING
316-262-7271 • 335 KELLIS • WICHITA, KANSAS 67213

SERGIO F. BRADLEY JR. LICENSED 15076 KANSAS PROFESSIONAL ENGINEER

KEY PLAN

CENTRAL RIVERSIDE PARK

PRINTS ISSUED
August 20, 2002
November 6, 2002

Baughman No. 00-08-E798
drawn: STAFF
checked: STAFF

NIMS STREET ROUNDABOUT — GRADING PLAN

SECTION THREE
6 of 22

© copyright 2002 Wilson Darnell Mann P.A.