


TYPICAL SECTIONS

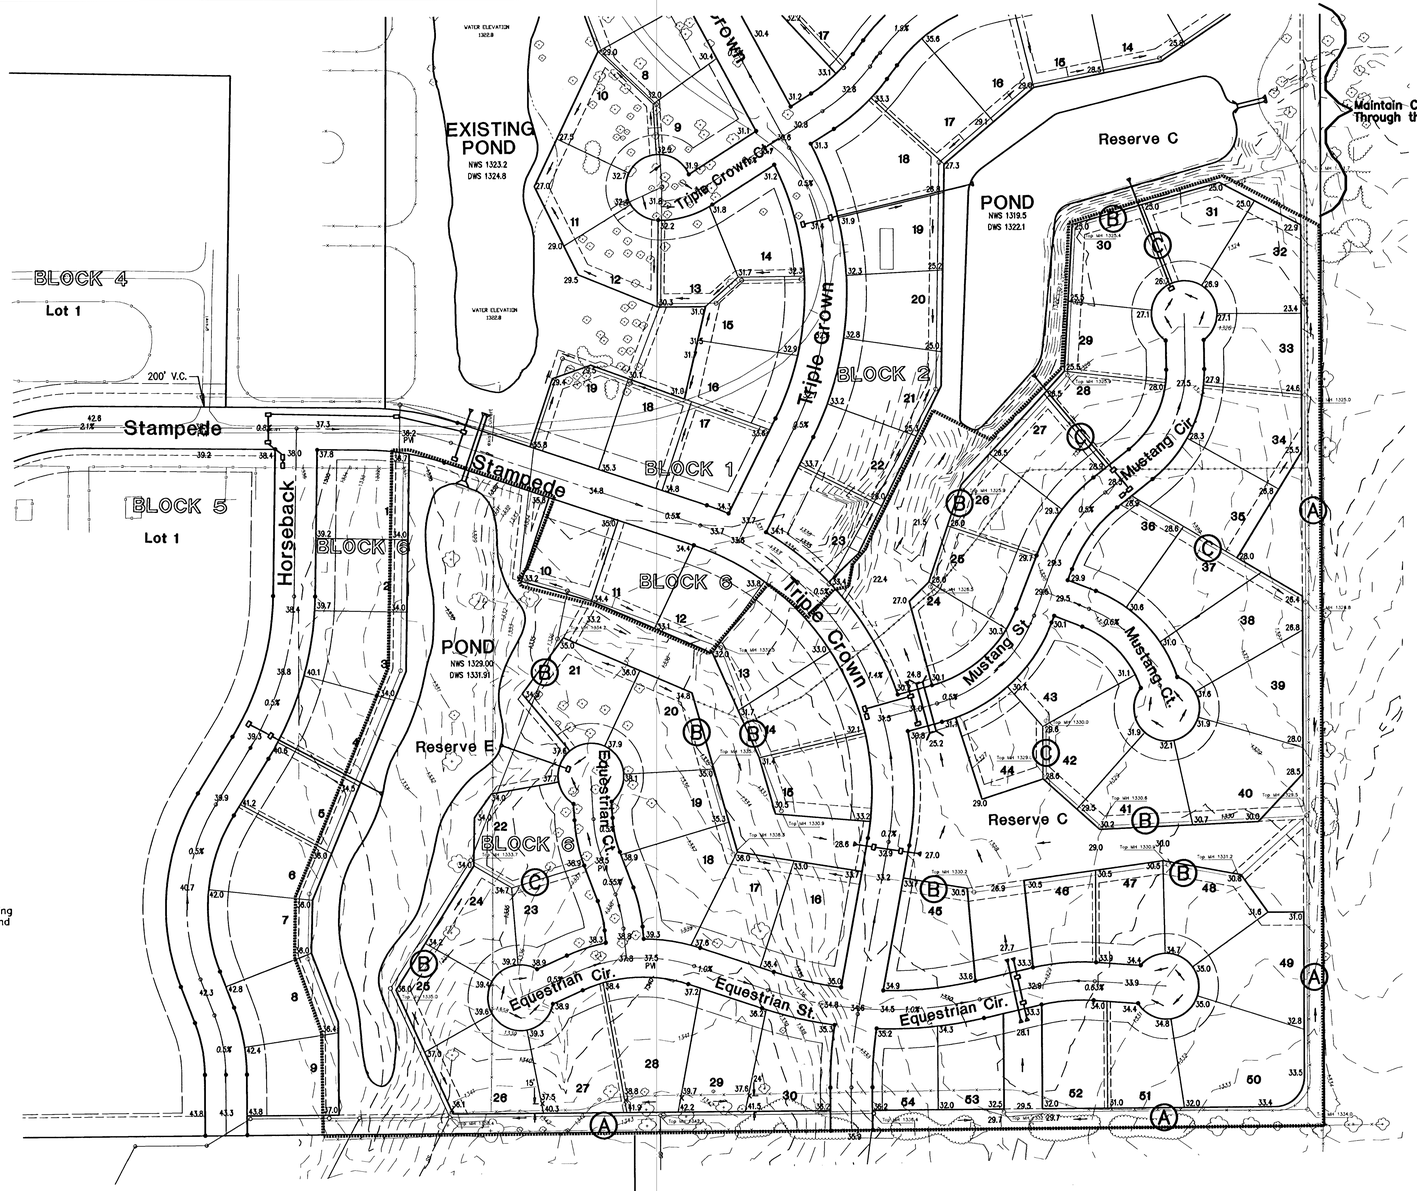

LEGEND

20.9 = Proposed Elevation at Lot Corner

X 28.8 = Proposed Finished Elevation at 'X'

= Direction of Flow

NOTES:

1. Contractor shall grade all right-of-way areas according to elevations shown. (Cost subsidiary to Site Clearing/Restoration.)
2. Contractor shall waste earthwork evenly across low lying lots. (Cost subsidiary to Site Clearing/Restoration.)

No.	Date	By	Approved	Revision

EQUESTRIAN ESTATES ADDITION – PHASE 2
STREET IMPROVEMENTS
LOT GRADING PLAN
CITY OF WICHITA, KANSAS
JAMES L. ARMOUR, P.E. – CITY ENGINEER
C.O.W. Project # 472-83430 O.C.A. # 765969

POE & ASSOCIATES, INC.
CONSULTING ENGINEERS
5940 E. Central, Suite 200 ■ Wichita, KS 67208-4242
Phone 316/685-4114 ■ FAX 316/685-4444

FINAL

Designed By: JPD
Drawn By: JPD
Poe Job No.: 1694J
Date: January, 2006

Sheet 75 of 78

SH 1-31-1-10W3