
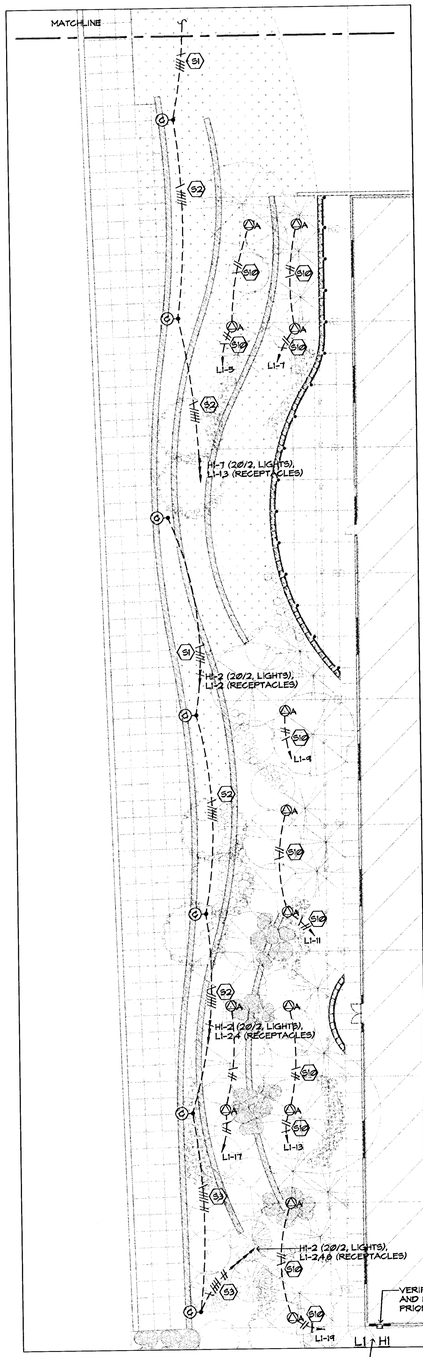


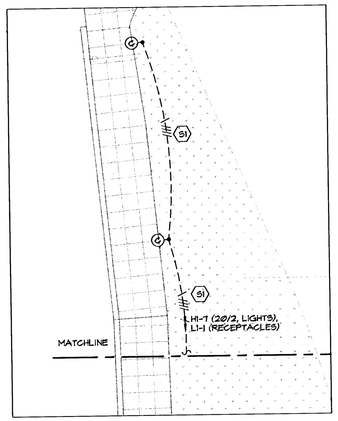

RIVER EDGE LIGHTING

GRAPHIC SCALE


20 0 10 20 40

(IN FEET)
1 inch = 20 ft.

SITE FEEDER SCHEDULE

SVA

FEEDER IDENT.	SETS	CONDUCTORS QUANT. PER SET	CONDUCTORS SIZE	GROUND SIZE PER SET	ISOLATED GRD. SIZE PER SET	CONDUIT SIZE PER SET
S1	1	2	#8 (LIGHTING)			
		2	#6 (RECEPTACLES)	#6	-------	1 1/2"
S2	1	2	#8 (LIGHTING)			
		3	#6 (RECEPTACLES)	#6	-------	1 1/2"
S3	1	2	#8 (LIGHTING)			
		4	#6 (RECEPTACLES)	#6	-------	1 1/2"
S4	1	3	#8 (LIGHTING)	#8	-------	1"
S5	1	2	#8 (LIGHTING)	#8	-------	1"
S6	1	2	#8 (LIGHTING)			
		6	#4 (RECEPTACLES)	#6	-------	2"
S7	1	2	#8 (LIGHTING)			
		2	#4 (RECEPTACLES)	#6	-------	2"
S8	1	2	#8 (LIGHTING)			
		3	#4 (RECEPTACLES)	#6	-------	2"
S9	1	2	#8 (LIGHTING)			
		4	#4 (RECEPTACLES)	#6	-------	2"
S10	1	2	#8 (RECEPTACLES)	#6	-------	1"
S11	1	2	#4 (RECEPTACLES)	#6	-------	1 1/2"

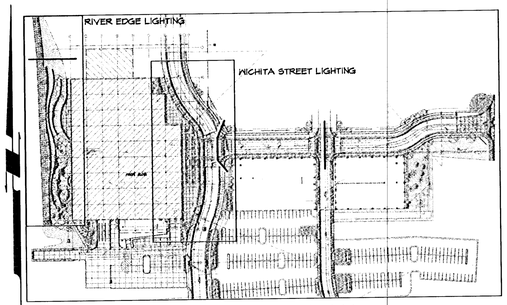


LIGHTING KEY PLAN

SCALE: 1" = 160' - 0"

GENERAL NOTES

SVA

1. ELECTRICAL CONTRACTOR TO VERIFY ALL POLE LOCATIONS WITH UTILITY COMPANY PRIOR TO ROUGHIN.
2. ELECTRICAL CONTRACTOR TO VERIFY ALL INSTALLATION REQUIREMENTS WITH CITY OF WICHITA AND LOCAL UTILITY COMPANY PRIOR TO BID.
3. COORDINATE ALL CONDUIT ROUTING WITH PROJECT SITE WORK.
4. ELECTRICAL CONTRACTOR TO VISIT THE SITE PRIOR TO BID AND VERIFY ALL EXISTING CONDITIONS AND REQUIREMENTS.

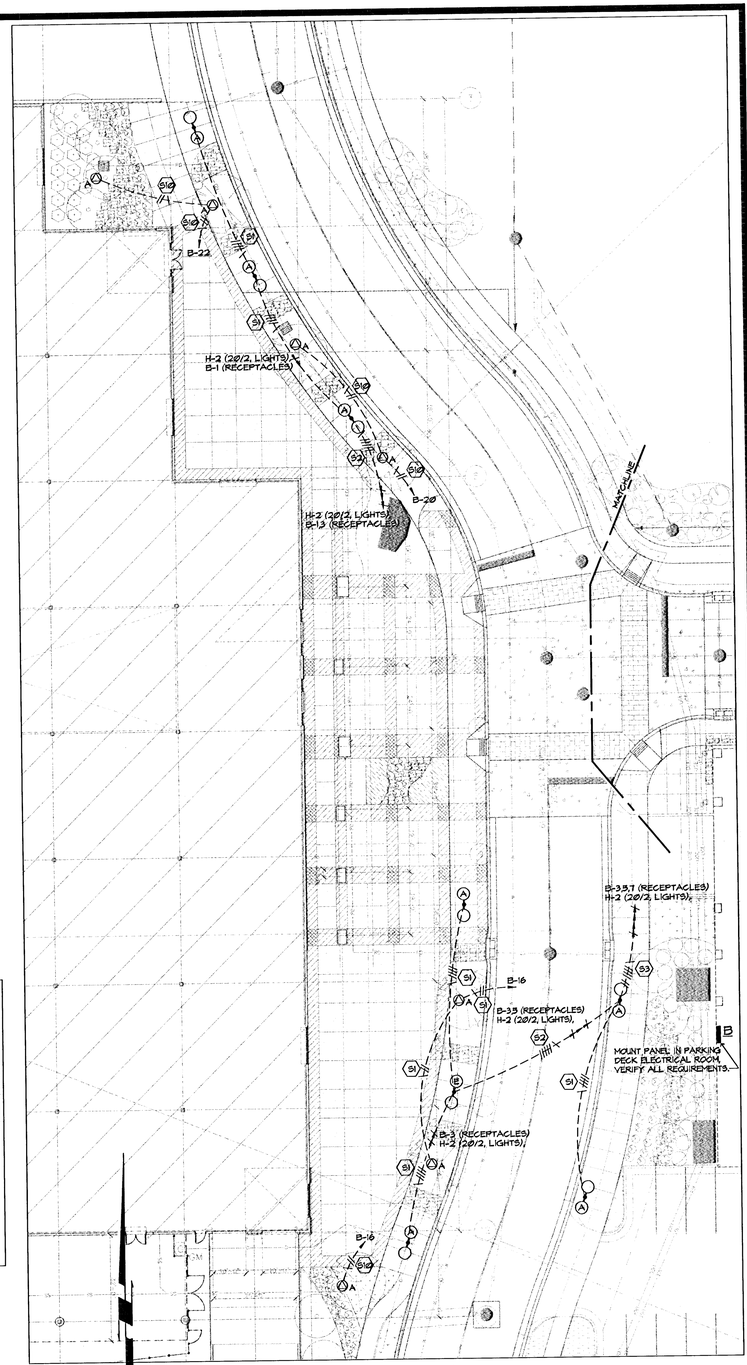

WICHITA STREET LIGHTING

GRAPHIC SCALE

20 0 10 20 40

(IN FEET)
1 inch = 20 ft.

Stefan, Vargeli & Associates Inc.
Electrical Engineering and Design
349 S. Hydraulic
Wichita, Ks. 67211-1908
(316) 264-3081
FAX (316) 264-3542
05081-224

GossenLivingston
Architecture
420 South Emporia
Wichita, KS 67202
Tel: (316) 265-5367
Fax: (316) 265-5646
Email: architects@gbl.com

© 2005 Gossen Livingston Associates, Inc.

The drawing and all information herein is the exclusive property of Gossen Livingston Associates, Inc. and is not to be copied or used in any way without the express written consent of Gossen Livingston Associates, Inc. All drawings, specification, ideas, designs and arrangements appearing herein constitute the original and unpublished Work of:

Gossen Livingston Associates, Inc.

Johnson & Associates, Inc.
100 E. California Ave. - Third Floor
Oklahoma City, OK 73104
(405) 235-8075 FAX (405) 235-8078
Certificate of Authorization #E-1128 EXP. DATE: 12-31-2005

PHILLIP JOHN VOGRET
11701
KANSAS
PROFESSIONAL ENGINEER

WICHITA WATERWALK

PUBLIC IMPROVEMENTS PHASE IA

Mark	Date:	Description

LIGHTING PLAN - WICHITA ST. AND RIVER EDGE

Job No.		E2.2
Date	06-16-05	OF
Drawn	SVA	
Checked	SVA	Dwg. of

S:\V.A. DWG. NAME: S0581E1.dwg, DATE: 06/16/05, TIME: 08:34

16-03-04-13