


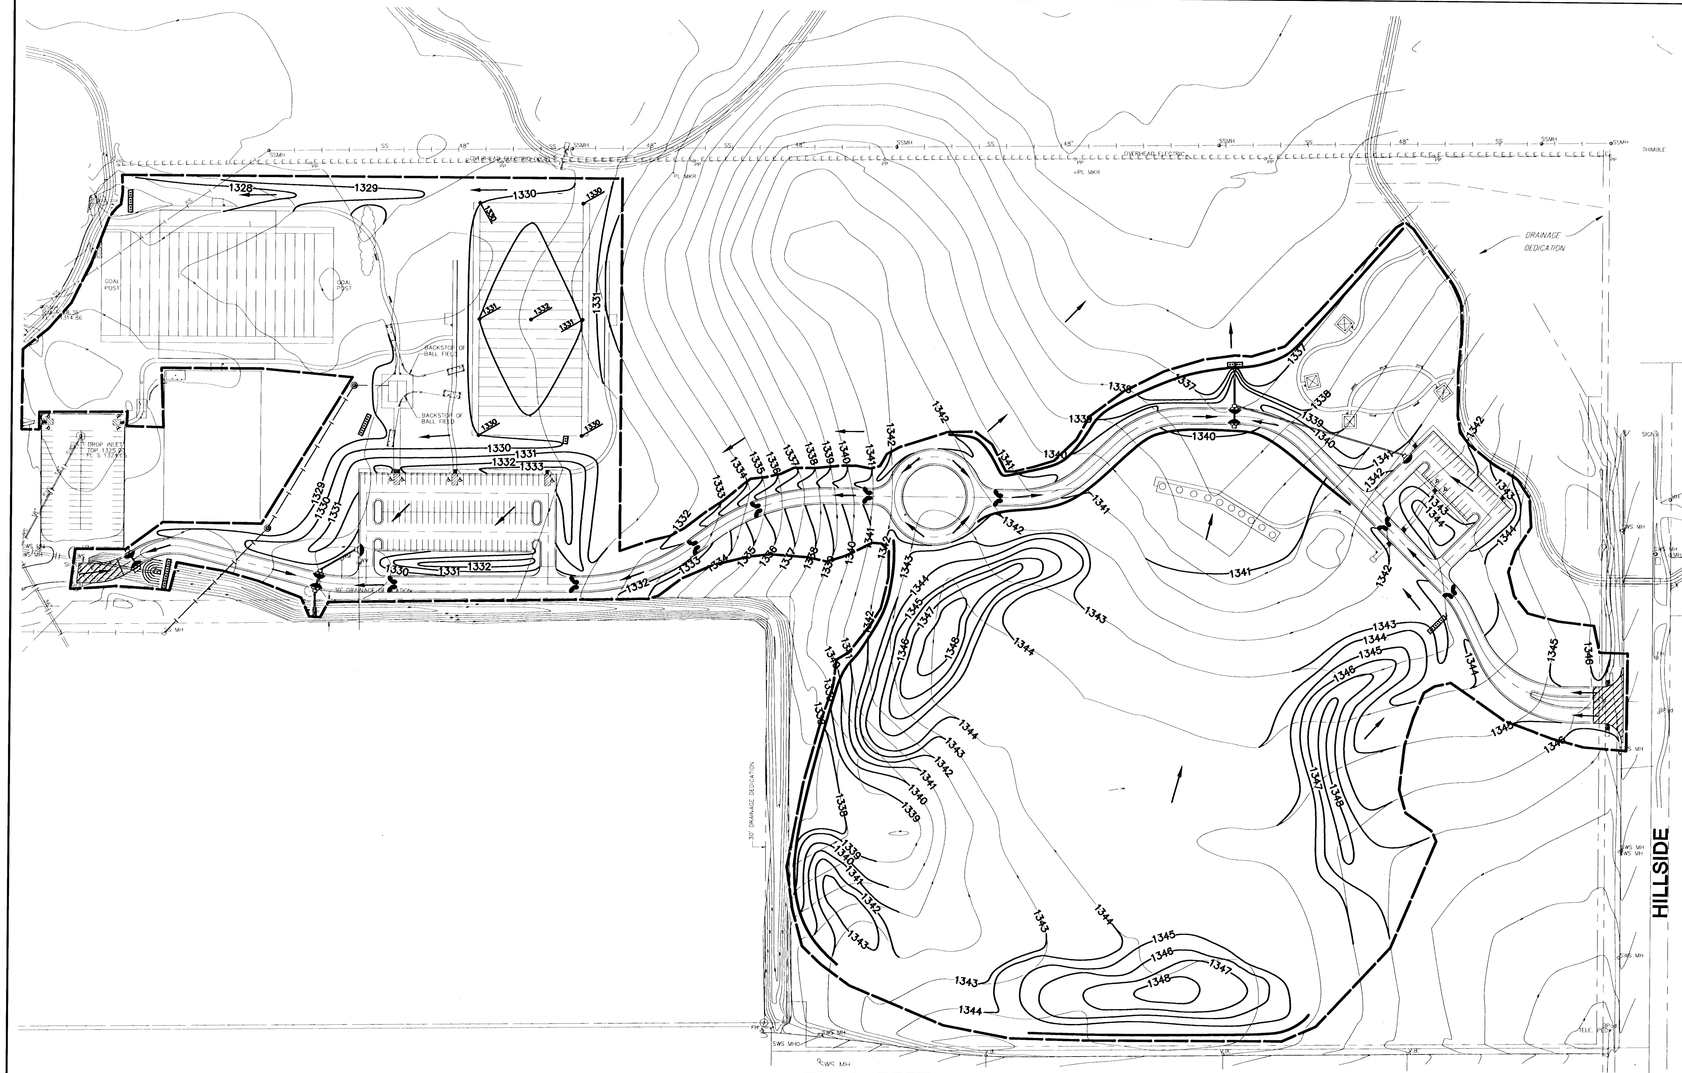

LOCATION MAP

N

SCALE: 1" = 100'

100 0 100 200

LEGEND

- = CONSTRUCTION ENTRANCE
- = STRAW BALE DIKE
- = SEDIMENT BARRIER
- = CURB SEDIMENT TRAPS
- = CURB INLET GRAVEL FILTER
- = EXTENTS OF CONSTRUCTION AREA
- = DRAINAGE FLOW

EROSION NOTES

1. EROSION CONTROL IS TO MEET ALL CITY CODE STANDARDS.
2. CONTRACTOR SHALL PROVIDE EROSION PROTECTION THROUGHOUT PROJECT CONSTRUCTION. THE PLAN PROVIDED HERE IS FOR FINAL PROTECTION, VARIOUS PHASES OF THIS PLAN SHALL BE IMPLEMENTED OR MODIFIED TO CONTROL EROSION. MODIFICATIONS OF THE PLAN SHALL BE APPROVED BY THE OWNERS REPRESENATIVE.

G:\CIVIL\01060\DWG\SITE_GRV\01060GRD.DWG

Gossen Livingston
Architecture
420 SouthOrpheum
Wichita, KS 67202
Tel (316) 265-9307
Fax (316) 265-9468

MKEC ENGINEERING CONSULTANTS
411 N. WEBB ROAD
WICHITA, KS. 67206
316 - 684 - 9600

GROVE PARK IMPROVEMENTS
PROJECT NAME

OVERALL GRADING PLAN
SHEET TITLE

JTC	GJR	JTC
DESIGN BY:	DRAWN BY:	CHECKED BY:
OCTOBER 2001	01060GRD	CG 101 / 50
DATE	JOB NO.	SHEET/OF

G:\CIVIL\01060\DWG\SITE_GRV\01060GRD.DWG Fri Dec 14 10:01:59 2001