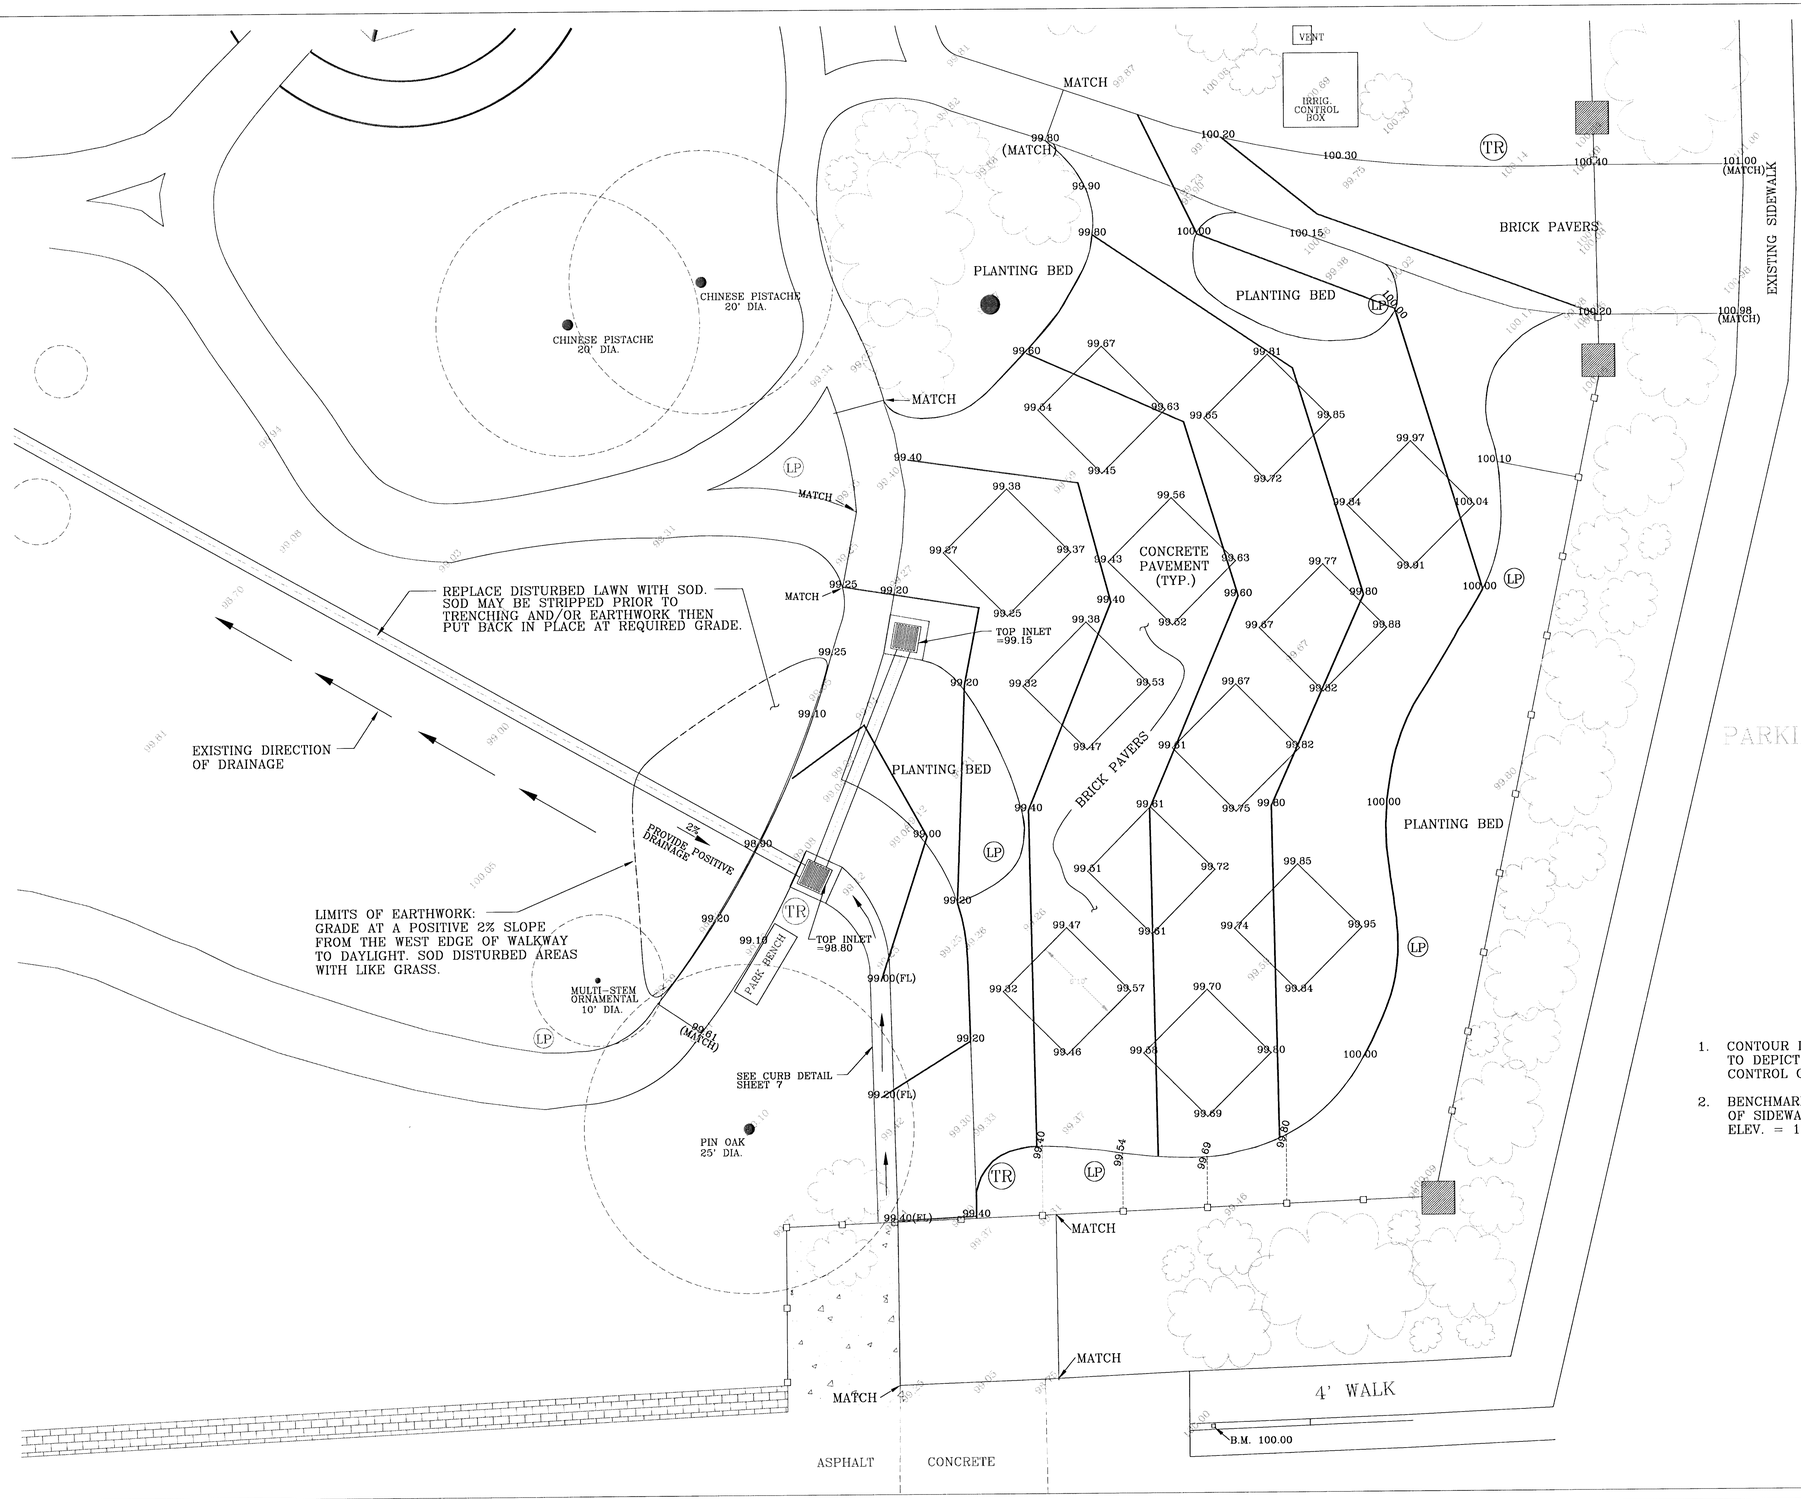


NOTES:

1. CONTOUR INTERVAL SHOWN IS 0.2 FEET, AND IS SHOWN TO DEPICT GENERAL DRAINAGE PATTERN. SPOT ELEVATIONS CONTROL OVER CONTOURS.
2. BENCHMARK: CHISLED "□" ON TOP OF CURB AT WEST END OF SIDEWALK, ADJACENT TO THE SOUTH SIDE OF THE PARK. ELEV. = 100.00 (ASSUMED)

ROBERT S. PAVELKA LICENSED LANDSCAPE ARCHITECT 364 1-17-97 KANSAS

REISS & GOODNESS ENGINEERS
2160 WEST 21st STREET
WICHITA, KANSAS 67203
(316) 832-0215

REVISION	DIRECTORY	DRAWN BY	FILE NAME	CHECKED BY	DESIGNED BY	PROJECT	CUSTOMER	SCALE: 1" = 5'	PROJECT NO. MS0696
	NAFTZGER	GAN	GRADEPLN	RP	RP	**GRADING PLAN-NAFTZGER PARK IMPROVEMENTS**	**CITY OF WICHITA**	DATE: 1-10-97	SHEET 5 OF 8