
PROJECT NO.	SHEET NO.	TOTAL SHEETS
472-83468	32	55

SCALE: 1"=20'

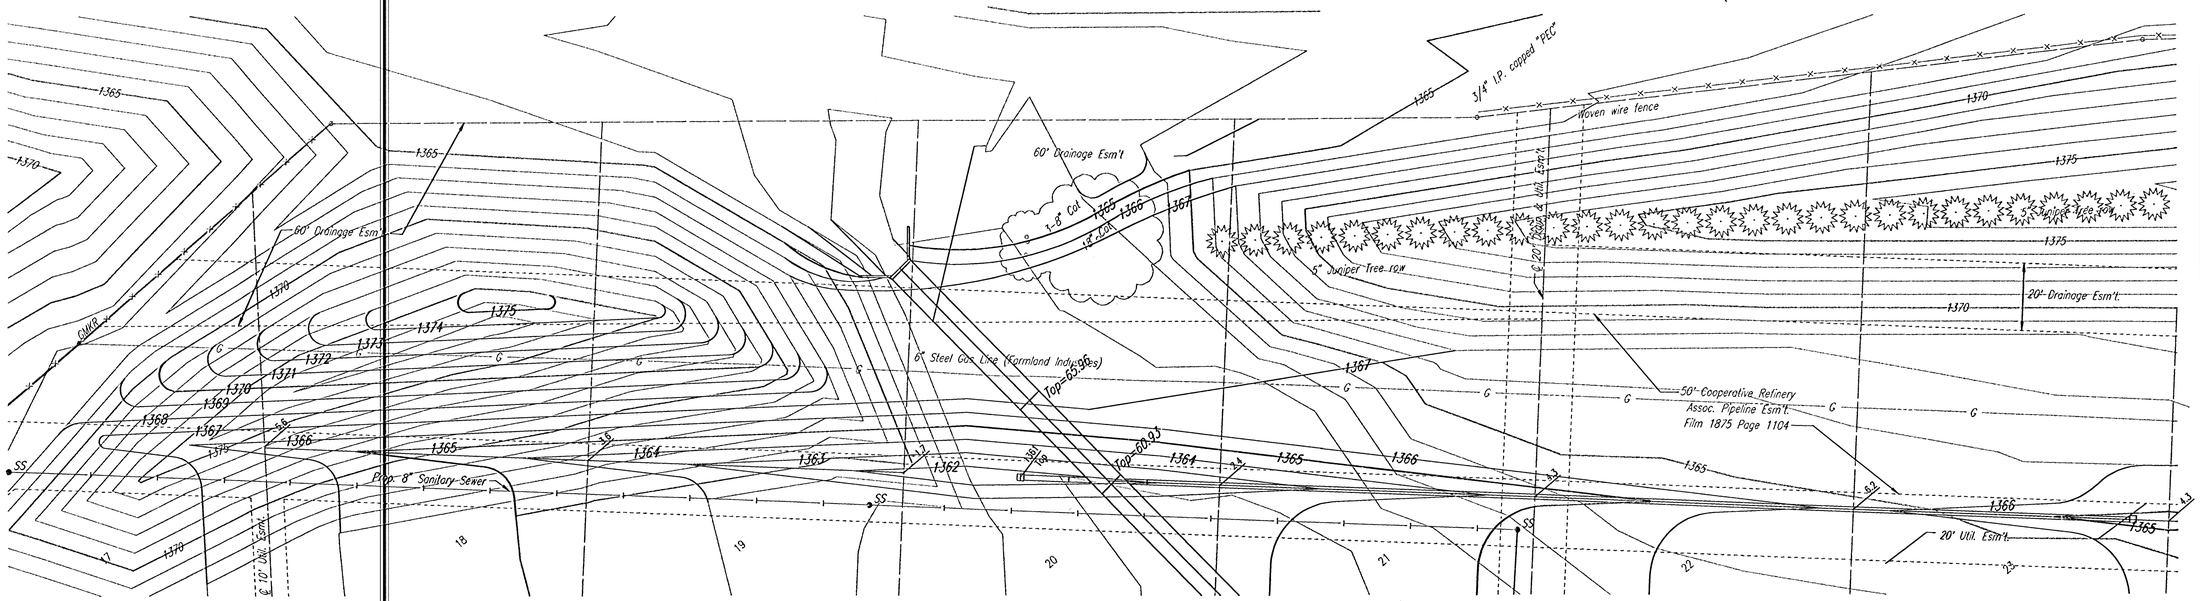

BALTHROP 4TH ADDITION

BERM CONTOUR GRADING PLAN

Professional Engineering Consultants, P.A.
303 S. TOPEKA • WICHITA, KANSAS 67202
316-262-2691 • FAX 316-262-3003

Designed by	BER	Checked by	
Drawn by	DEP	Date FEB. 2002	Job No. 01545

DSNR: DEP OPER: SAD SCALE: 1=20.00
C:\2001\01545\000\BERMGRADING 03-13-2002 03:51:35 pm