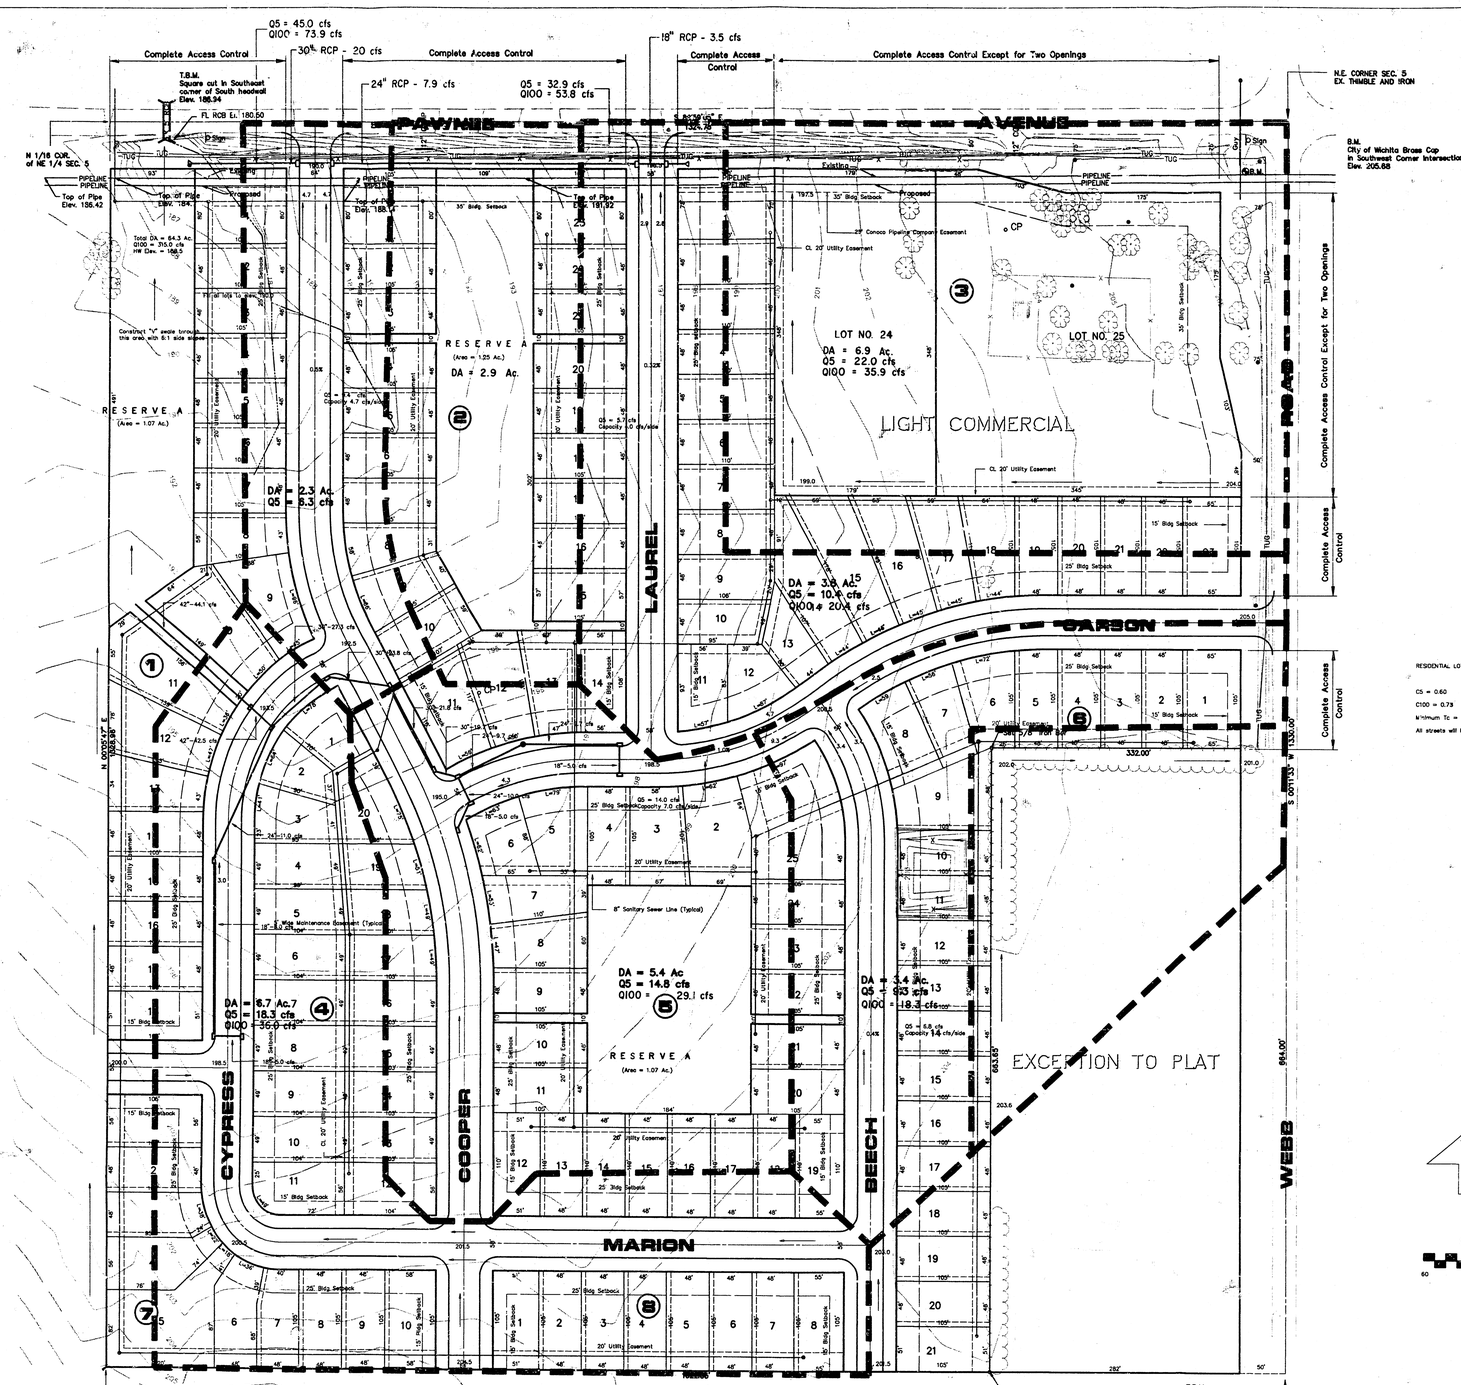

DRAINAGE PLAN
PRELIMINARY PLAT
COTTAGE GARDENS

APPROVED
DRAINAGE PLAN

Owner/Developer DeVoe Treadwell

March 25, 199;

Poe and Associates of Kansas, Inc. 434 North Oliver Wichita, Kansas 67208

LOT GRADING PLAN

COTTAGE GARDENS

B.M.
City of Wichita Brass Cap
in Southwest Corner of Intersection
Elev. 205.68

Scale 1" = 50'

APPROVED
DRAINAGE PLAN