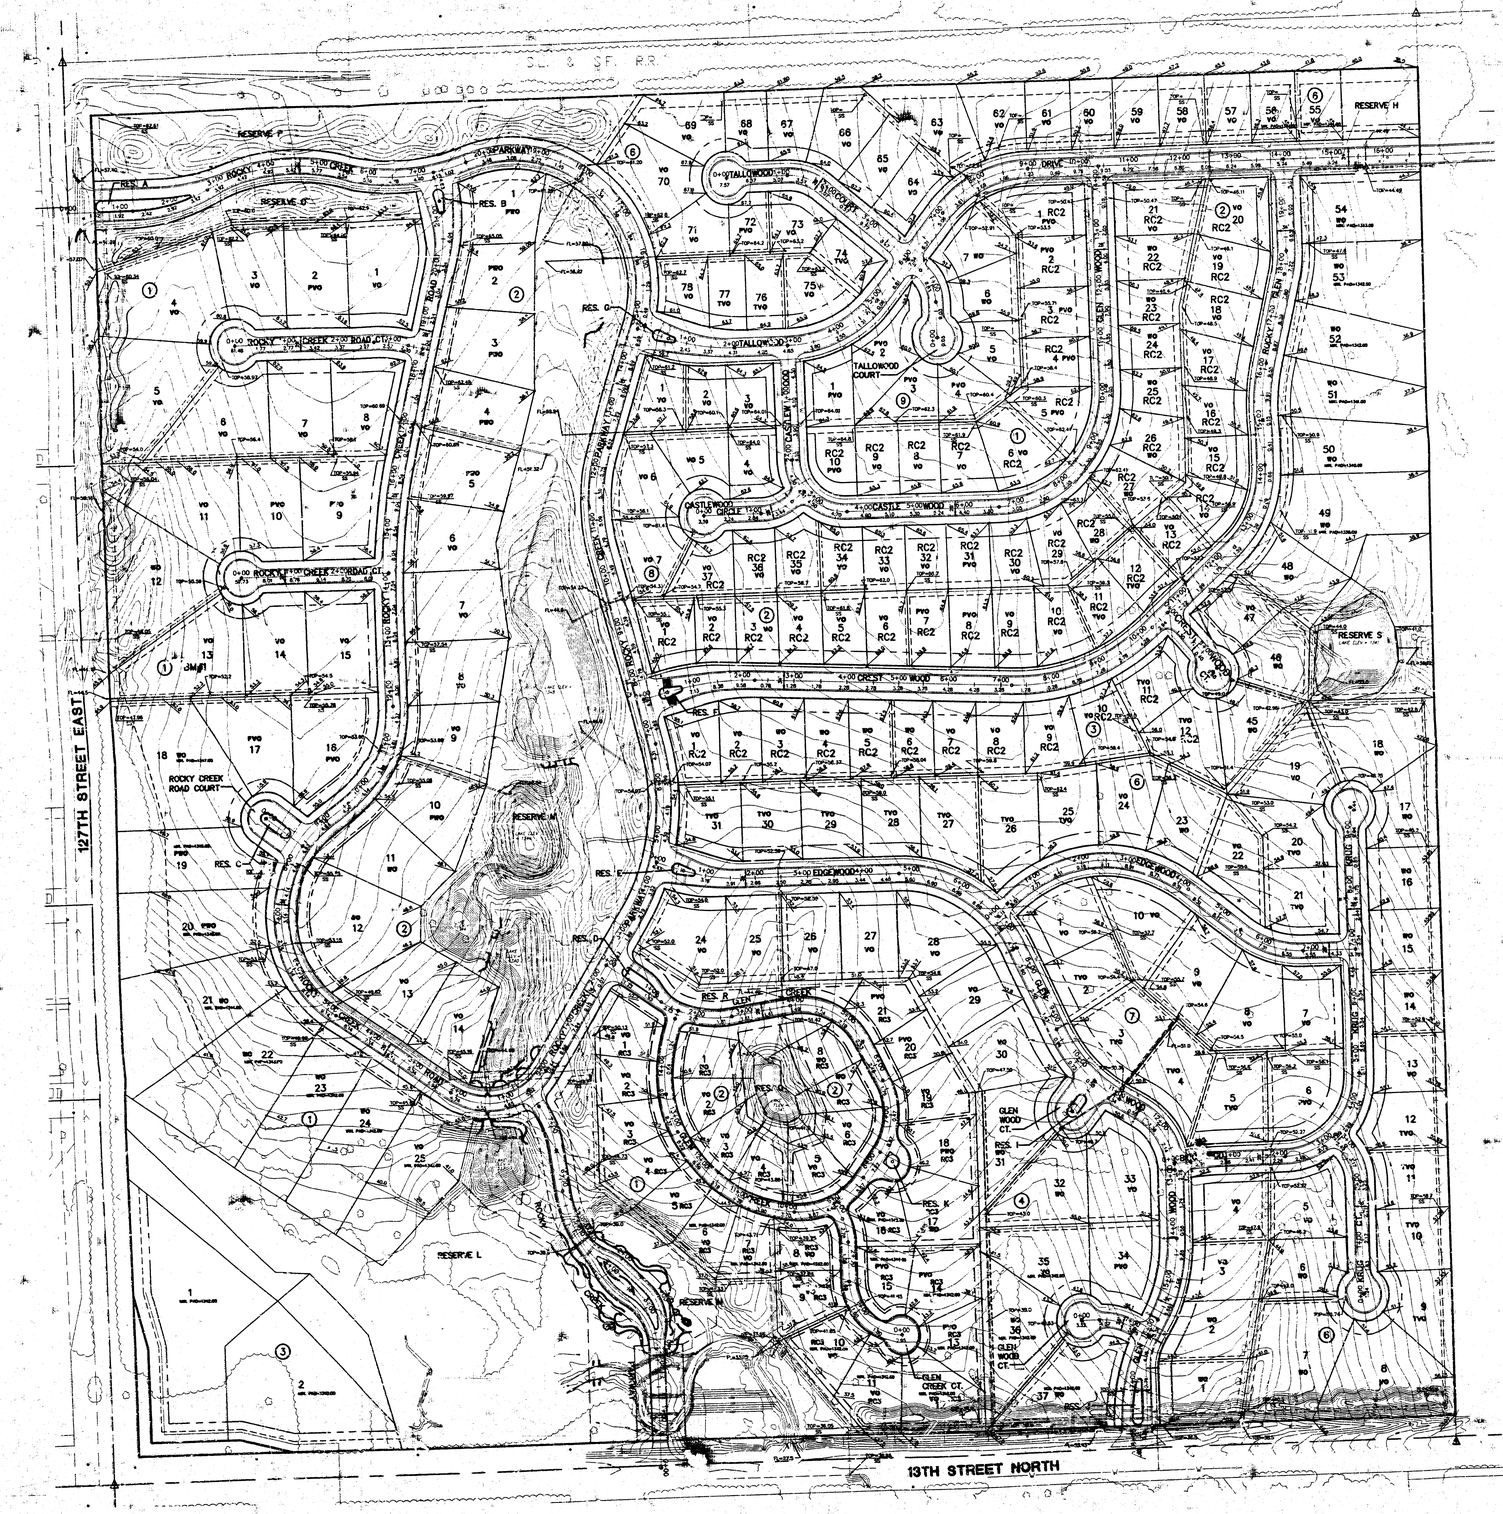

PROJECT SITE

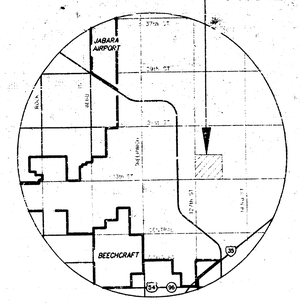

VICINITY MAP

N

SCALE: 1" = 100'

100 0 100 200

LEGEND:

P.V.O. = Potential View Out
•Wall Height greater than 42"
•View Out on corner of house

V.O. = View Out

T.V.O. = Terraced View Out

APPROVED DRAINAGE PLAN

REVISED: 4/10/02
REVISED: 3/29/02
REVISED: 4/08/99

ROCKY CREEK ADDITION
PROJECT NAME

GRADING PLAN
DESIGN TITLE

JTC DESIGN | DAC DRAWN BY:

JTC CHECKED BY: | FEB. 1998 DATE

GRADING JOB NO. | 1 / 1 SHEET/OF

MKEC ENGINEERING CONSULTANTS
411 N. WEBB ROAD
WICHITA, KS. 67206
316 - 684 - 9600

ROCKY CREEK ADDITION

Rocky Creek
Rocky Creek
2nd

Apr 01 01 05:50 2002 S:\LT\1\1505\1\DWG\PLAT\1505LT1A1.DWG