REFLECTION RIDGE 9TH ADDITION
TO WICHITA, SEDGWICK COUNTY, KANSAS

SCALE: 1" = 40'

Min. Pad Elevation 145.0 - Lot 1 thru 7, Block 1
Min. Pad Elevation 148.0 - Lot 8 thru 17, Block 1

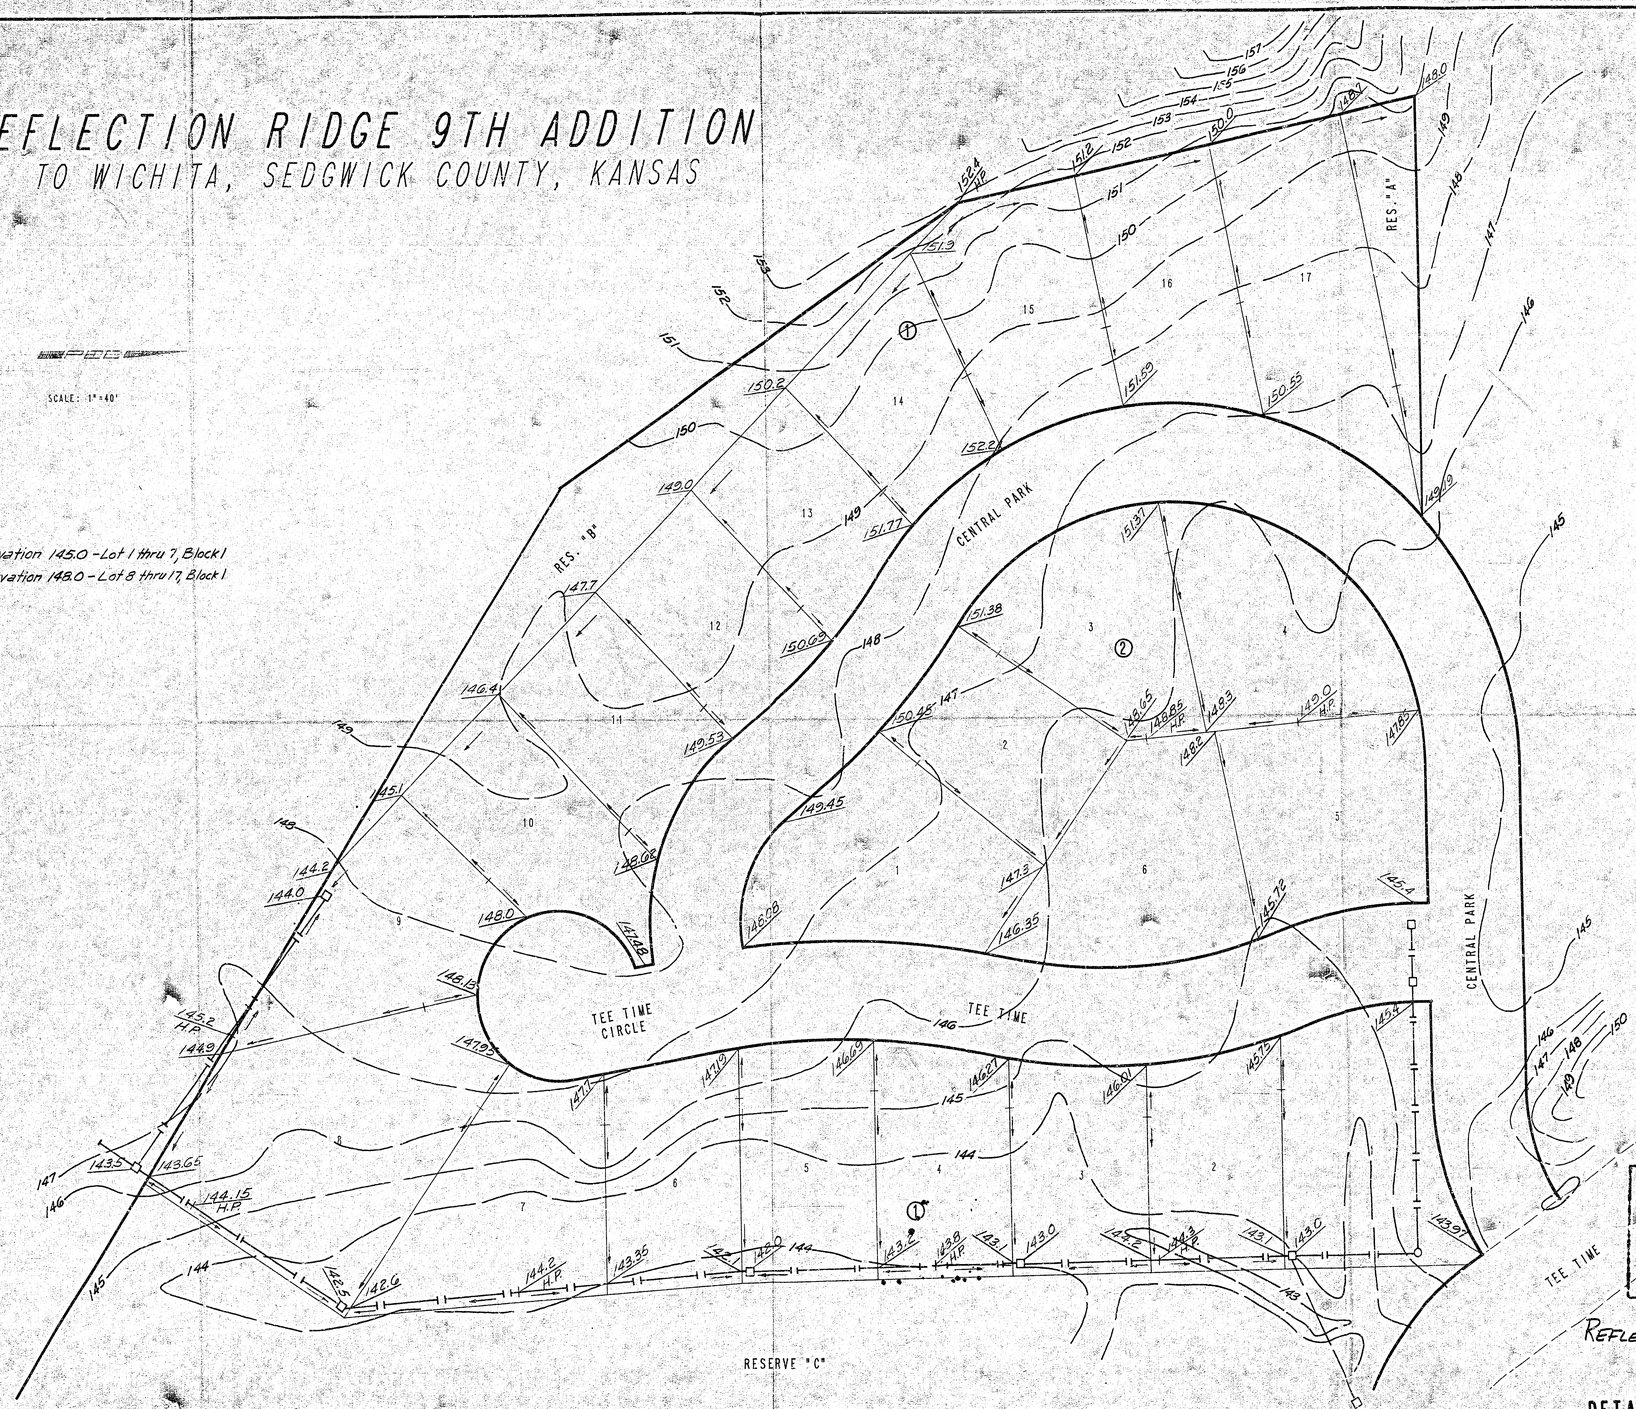

APPROVED
DRAINAGE PLAN

REFLECTION RIDGE 9th ADDN.

RAT CARD MAILED 25 FEB '93 INCREASE 26 FEB '93

DETAILED DRAINAGE PLAN