


TYPICAL SECTION
DITCH LINING FOR
DRAIN "A"

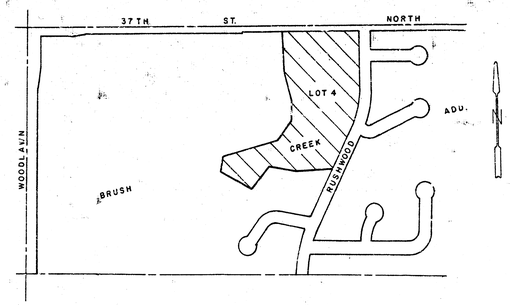

LOCATION MAP

FLOODWAY

DRAIN "B"

DEDICATION

DRAINAGE

Const. Std. Drop Inlet Install L.F. 15"

Sta. 0+00 - Line 2, Connect to Exist. Type "D" Manhole with Outside Drop.

Install 83 L.F. 35"x24" RCCMP with End Section.

30' Utility Easement

Light Stone R.R. Prep.

I.E. 165.0

Exist. 30" San. Sewer

Sta. 0+00 - Line 1, Connect to Exist. Type "D" Manhole with Outside Drop.

DRAIN "A"

Const. Conc. Ditch Lining

Install 36 L.F. 15" R.C.P.

20' Utility Easement

LINE 1

LINE 2

Proposed 8" Water Line

Sta. 2+00 - Drain "A" - ℄ Drive

Sta. 1+30.7 - Line 2, Const. Std. Type "A" or "C" Manhole with 3-4" Stubs NE, ENE & S.

Sta. 3+07

Sta. 1+30.3 - Line 1, Const. Std. Type "A" or "C" Manhole with 3-4" Stubs NE, E & SE

Proposed 2-8'x8' RCB

24' Utility Easement

25' SETBACK

pool

E. 37TH STREET

RUSHWOOD STREET

APPROVED AS NOTED
By CITY ENGINEER OF WICHITA
Sanitary Sewers 6/18 5/21/84
Storm Sewers 6/18 5/21/84
Driveway Approaches _____

NOTE TO CONTRACTOR

This project will be constructed under the supervision of the CITY ENGINEER and conforming to the SPECIFICATIONS of the CITY OF WICHITA. The CONTRACTOR will prepay the City of Wichita for all costs of Inspection.

GENERAL NOTES:

1. See Sheet No. for Sanitary Sewer & Storm Drain Profiles.
2. Drain "B" Design to be Completed at the Time Final Design of New Channel is Available.

SITE PLAN
scale 1"=50'

PRIVATE SANITARY SEWER EXTENSION & STORM SEWER TO SERVE LOT 4, BLOCK 1, BRUSH CREEK ADDITION

CITY PROJ. NO. 468-76-245-80000-000-000-008


BAUGHMAN COMPANY, P.A.
SURVEYING & ENGINEERING
316/262-7271 • 330 LAURA • WICHITA, KANSAS 67211

N. BRENT WOOTEN LICENSED 8470 KANSAS PROFESSIONAL ENGINEER

Kruse Architects and Consultants
1337 N. Meridian Suite 8
Wichita, KS. 67203 942-0981

prints issued	revisions	date drawn
	6/6/84 - AW	

sheet 1/2 of

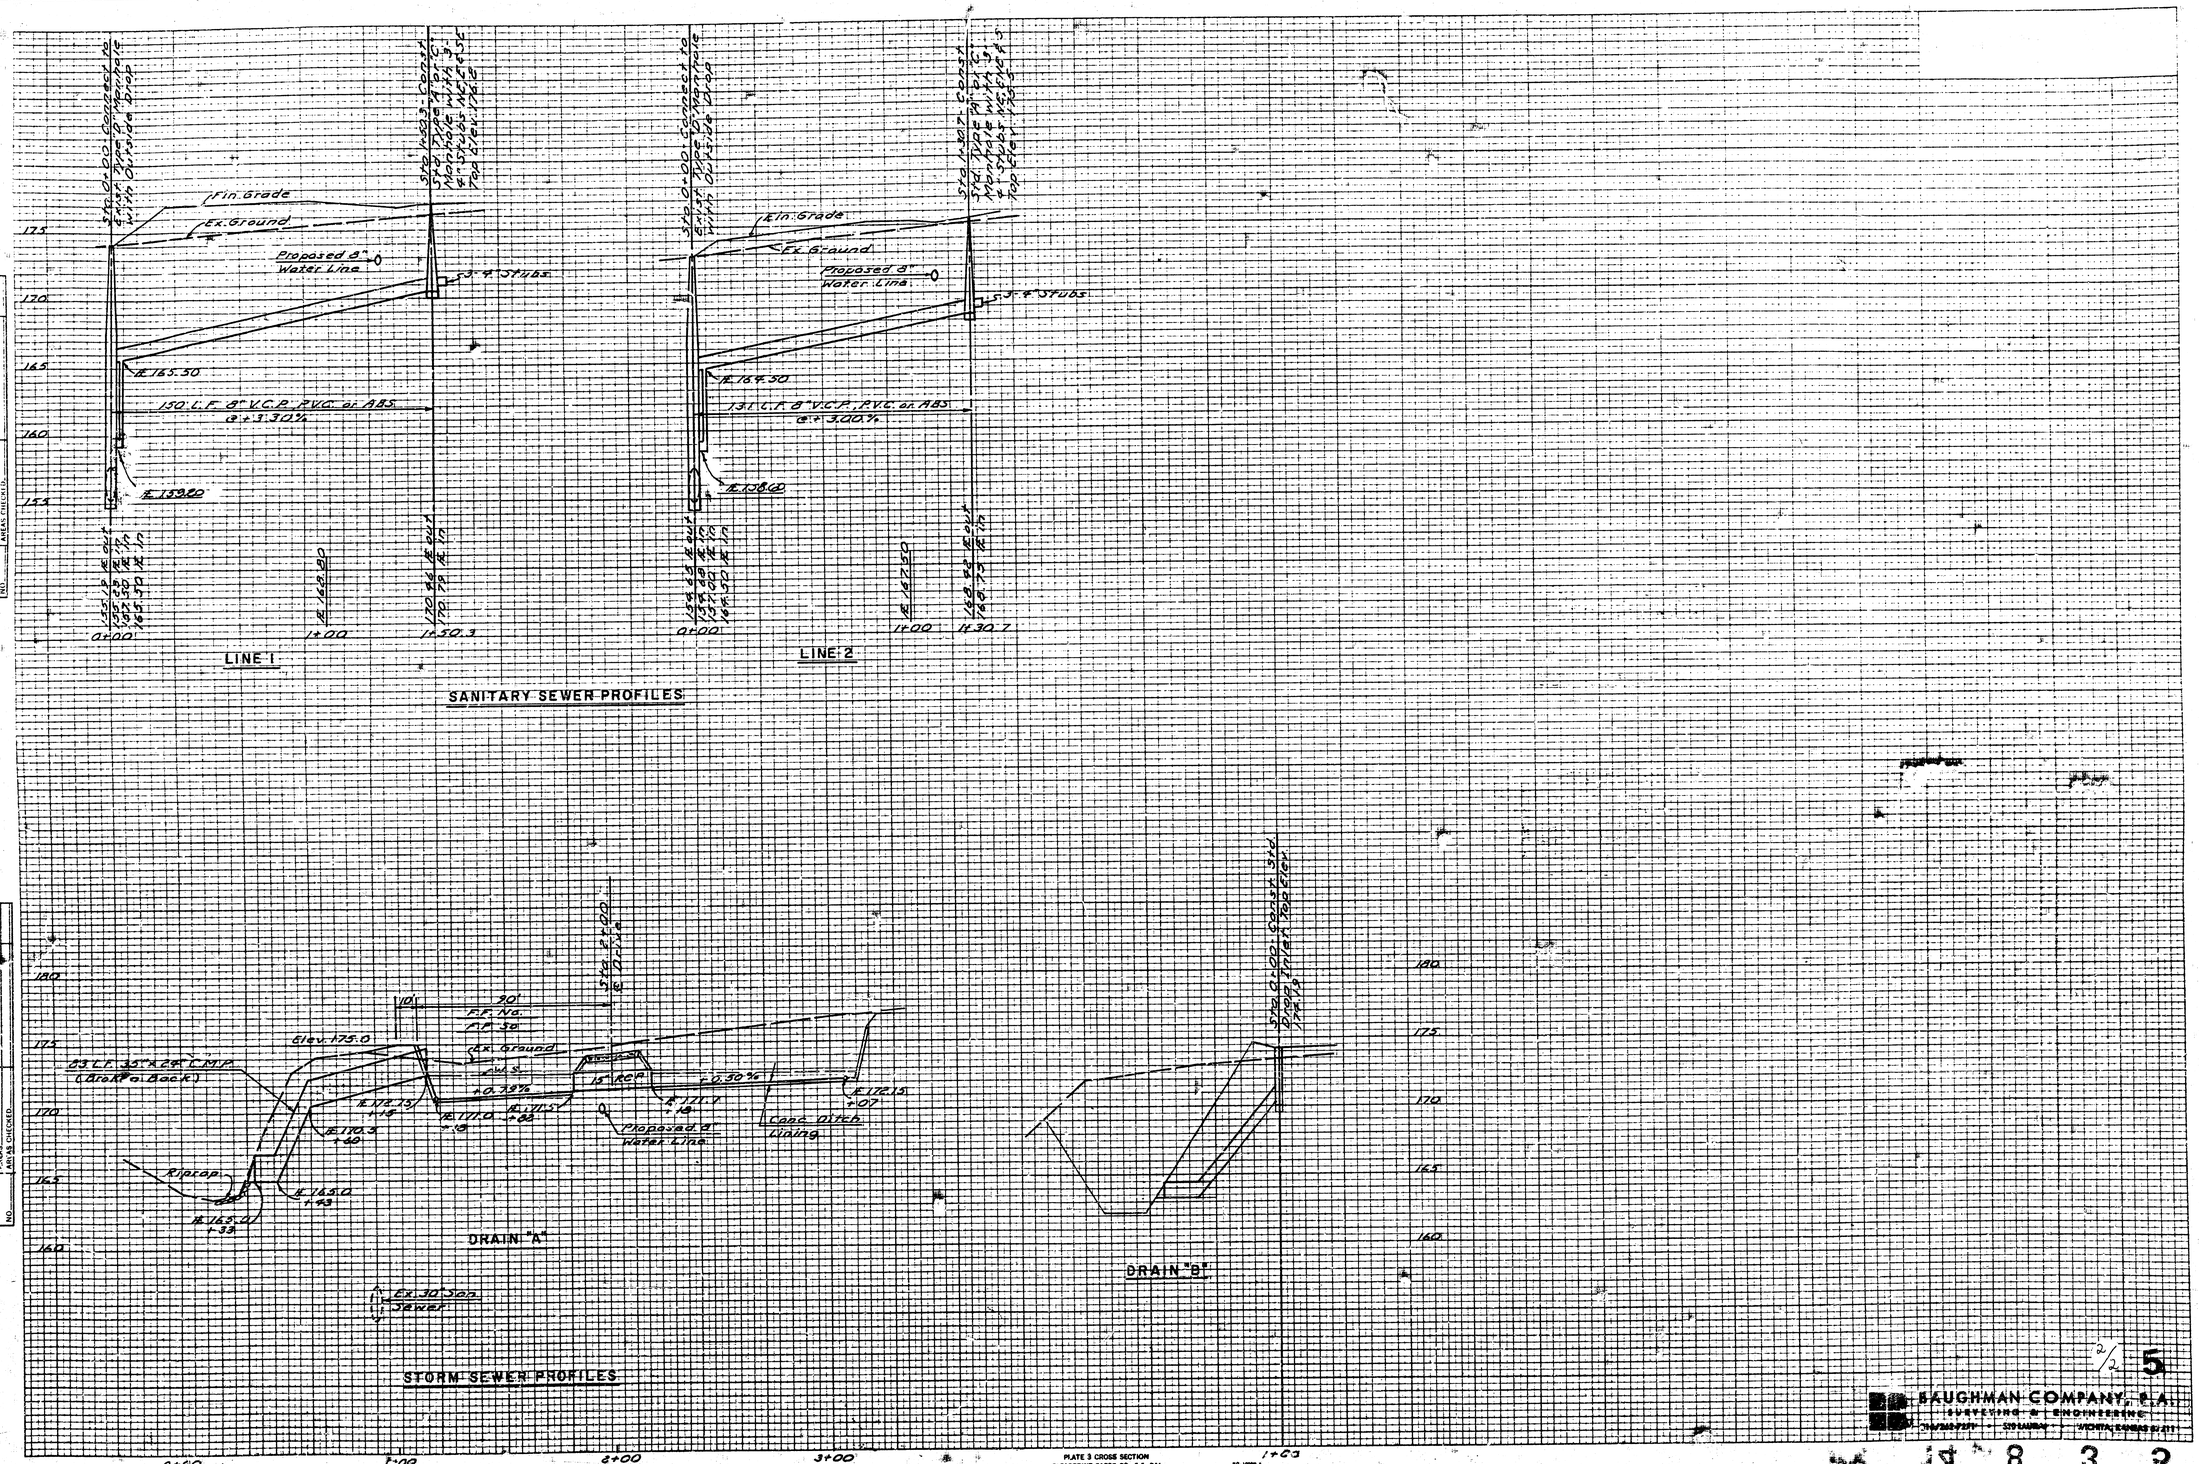

FINAL SURVEY — NOTE BOOK — NO. — DATE — BY — SURVEYED — PLOTTED — TEMPLATE — AREAS CHECKED

ORIGINAL SURVEY — NOTE BOOK — NO. — DATE — BY — SURVEYED — PLOTTED — TEMPLATE — AREAS CHECKED

PLATE 3 CROSS SECTION
CLEARPRINT PAPER CO., S.F. CAL.
NO. 1000M-3

2/2 5

BAUGHMAN COMPANY, P.A.
SURVEYING & ENGINEERING

1 8 3 2