
BM 133.92 EXTREME S.W. COR. HUBGUARD OF TRIPLE R.C.B.C. ON HARRY @ W. FABRIQUE

STA. 0+0 EAST P.L., EAST FABRIQUE DRIVE

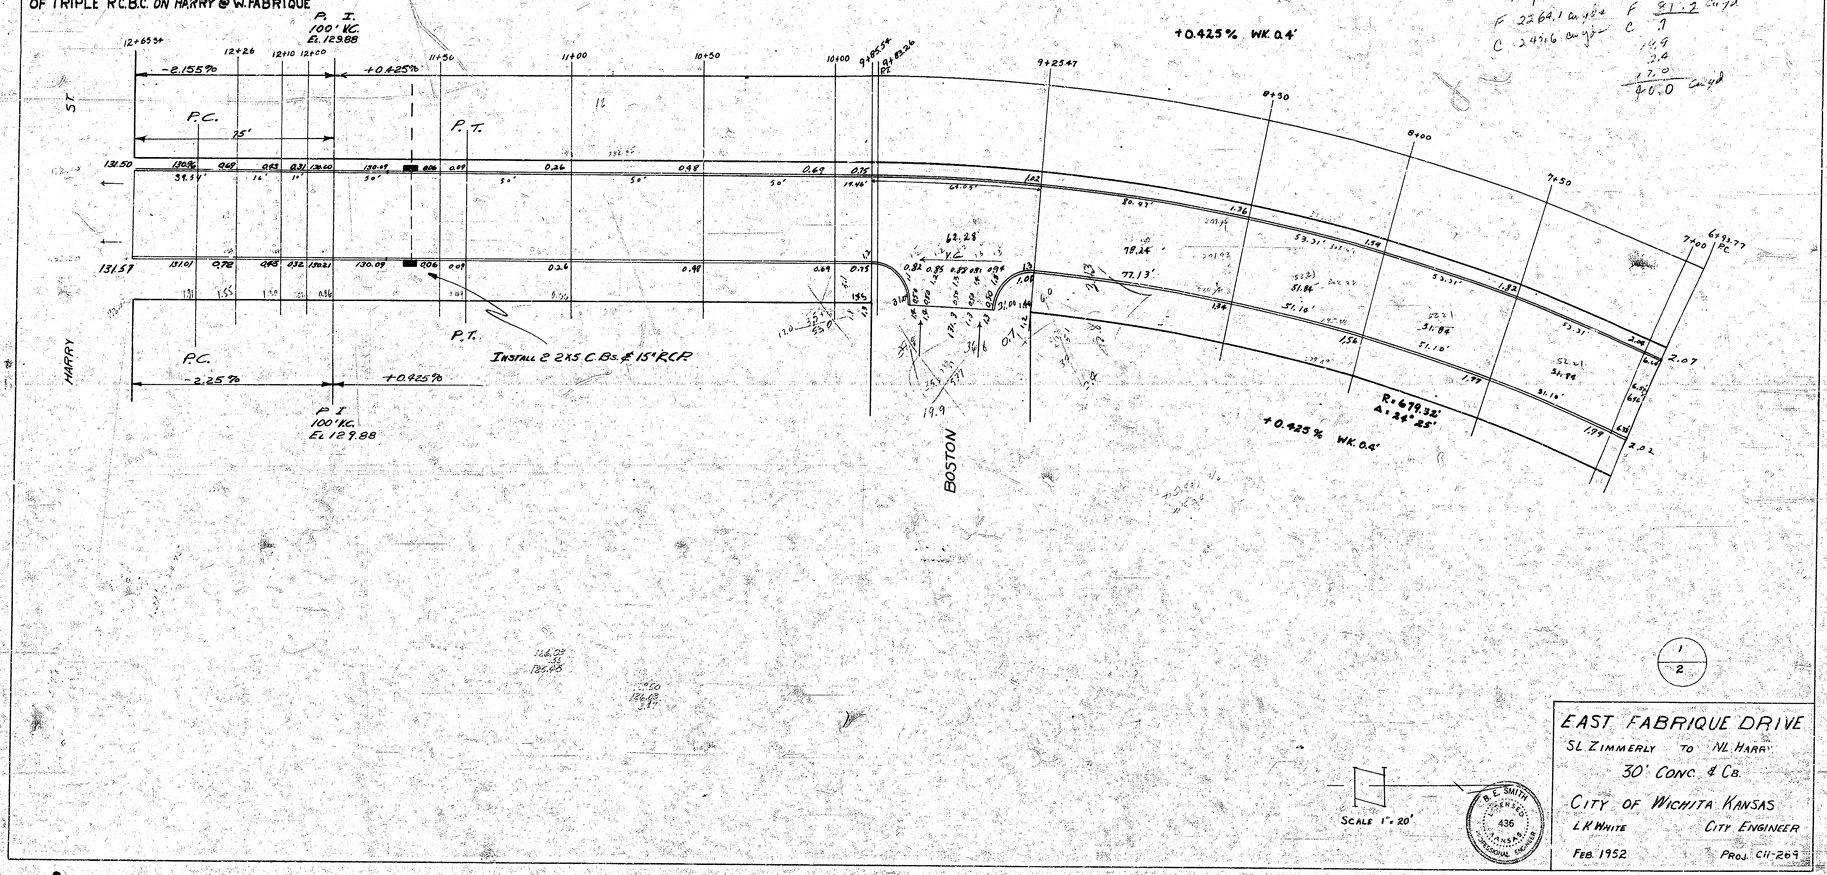

Prop
F 2260.1 cu yds
C 2496 cu yds

Silt
F 81.2 cu yd
C 7
89
3.0
17.0
90.0 cu yd

1/2

EAST FABRIQUE DRIVE


SL ZIMMERLY TO NL HARRY

30' CONC. & CB.


CITY OF WICHITA KANSAS

L.K. WHITE CITY ENGINEER

FEB. 1952 PROJ. C11-269

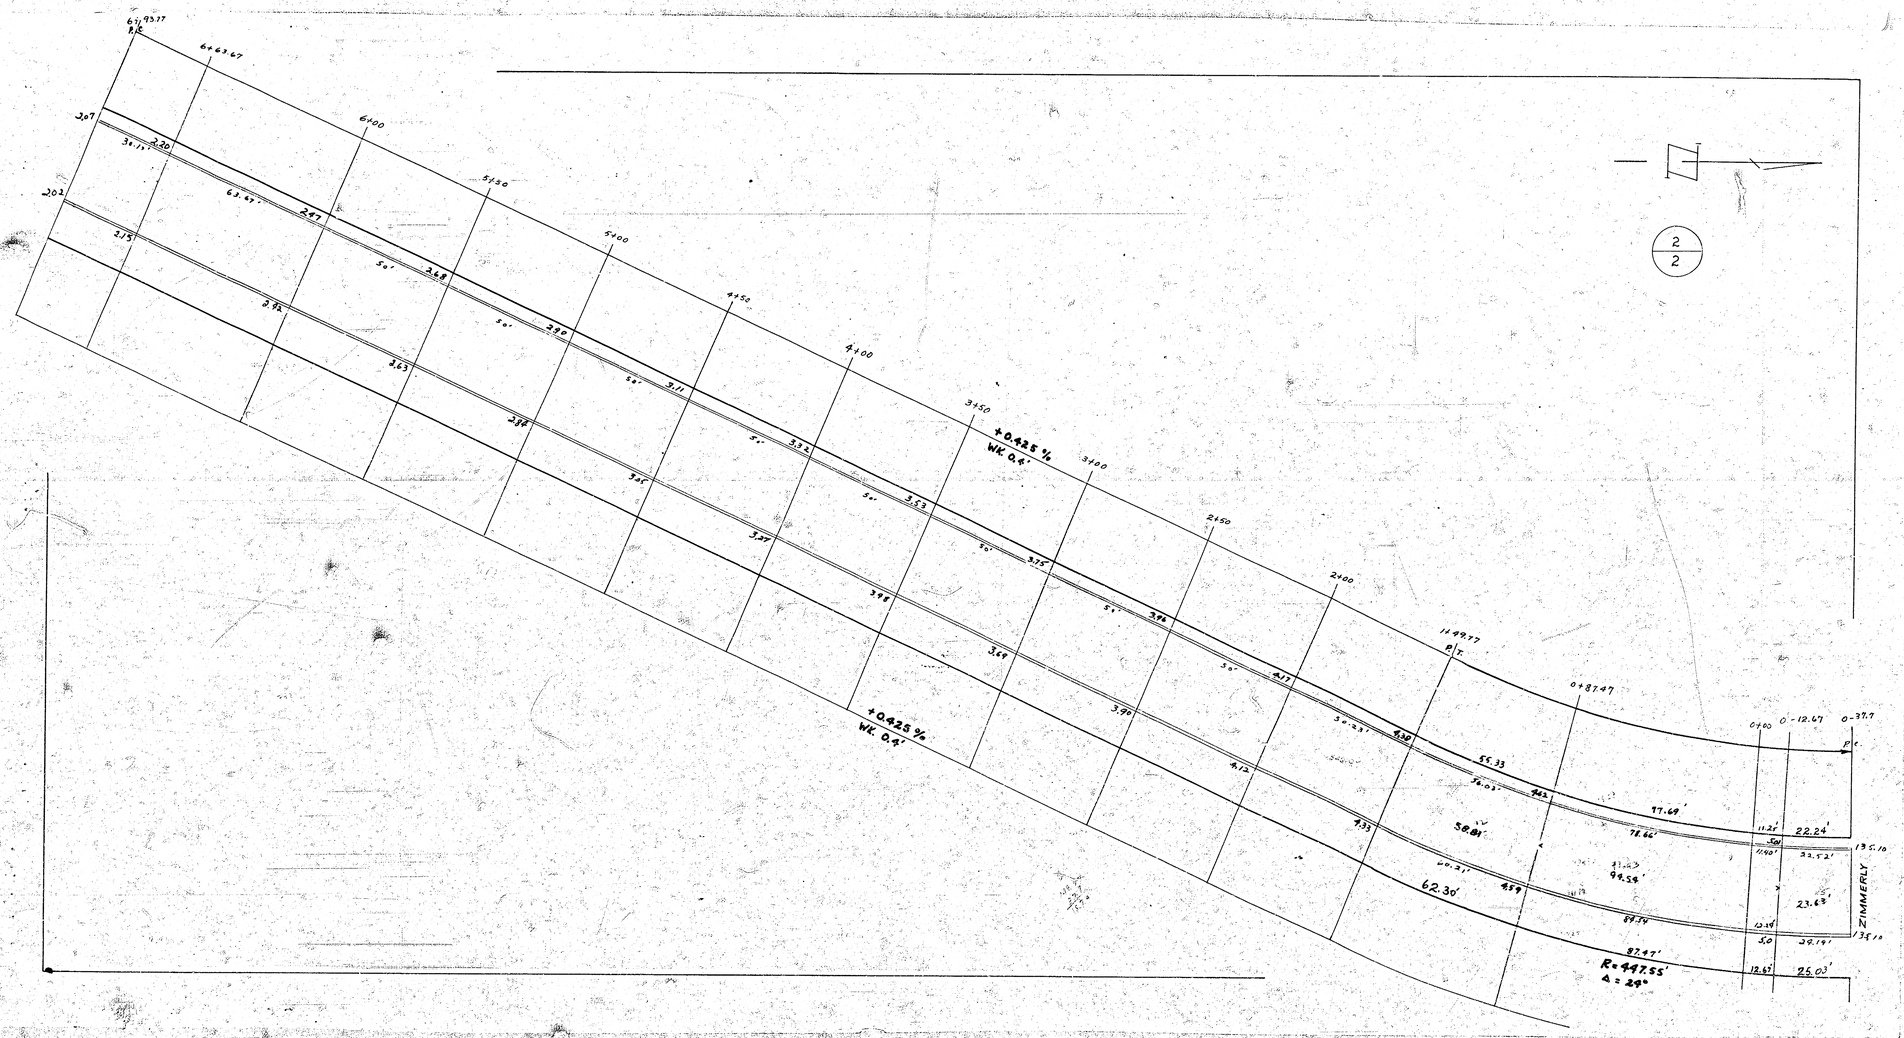

6+93.17
P.C.
6+63.67
6+00
5+50
5+00
4+50
4+00
3+50
3+00
2+50
2+00
1+49.77
P.T.
0+87.47
0+60
0-12.67
0-37.7
207
202
215
3+11.
2.20
63.67'
2.67
2.68
2.92
2.63
2.38
3.11
3.32
3.53
3.75
3.96
4.17
4.38
4.59
3.27
3.48
3.69
3.90
4.12
4.33
50'
+0.925 %
WK. 0.4'
+0.425 %
WK. 0.4'
55.33
34.03'
77.69'
58.81'
78.66'
99.58'
62.30'
87.47'
R=447.55'
Δ=29°
11.21'
22.24'
33.52'
23.63'
39.19'
25.03'
135.10
135.10
ZIMMERLY

2
2

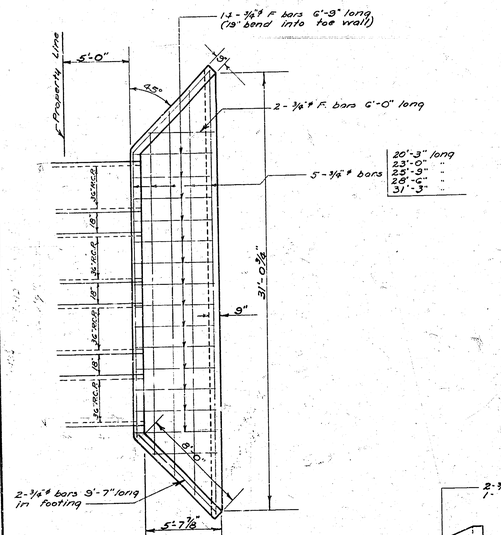


PLAN VIEW

Scale 1/2" = 1'-0"

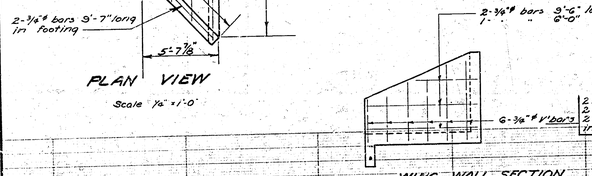


WING WALL SECTION

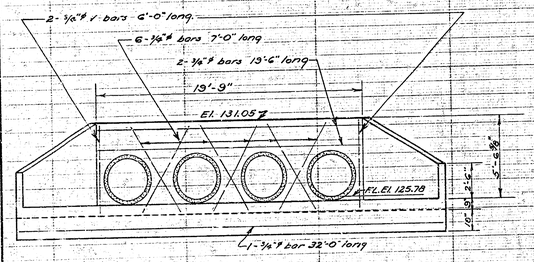

END ELEVATION

OUTFALL STRUCTURE


Scale 3/8" = 1'-0"

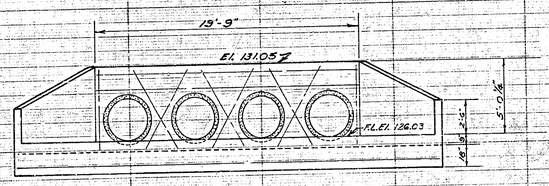

END ELEVATION

INLET STRUCTURE

Scale 3/8" = 1'-0"

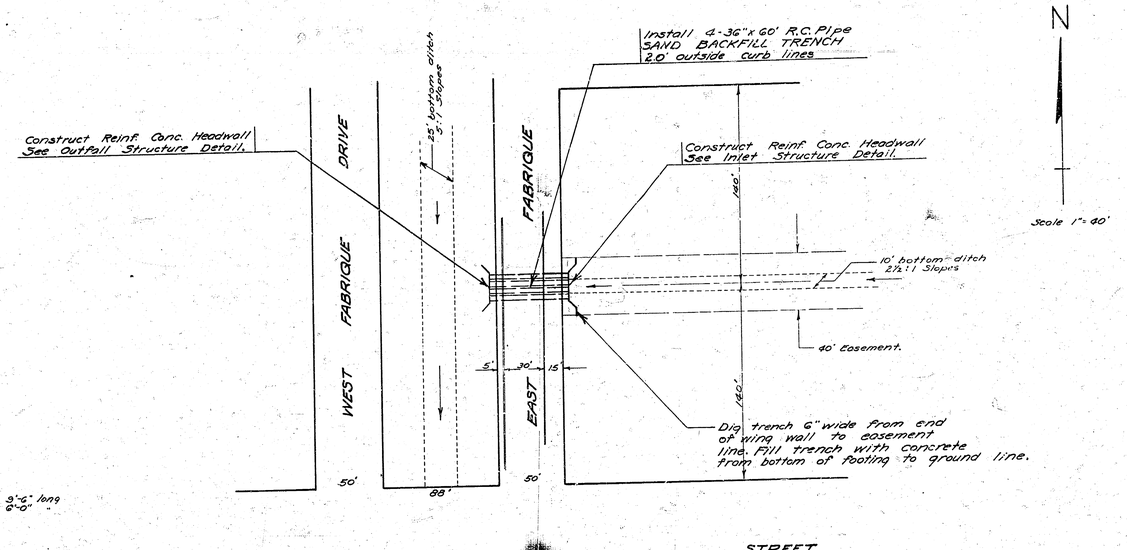

B.M. Extreme S.W. Corner Hubguard of triple R.C.B. Culvert on Harry @ W. Fabrique El. 133.92

INCIDENTAL DRAINAGE

EAST FABRIQUE DRIVE

S.L. ZIMMERLY TO N.L. HARRY

CITY OF WICHITA KANSAS

L.K. WHITE CITY ENGINEER

Proj. No. C11-269

10-2-52

J.L.A.