plans for
an elementary school
Sheridan and Maple
wichita kansas

GLENN H. BENEDICK
Architect
wichita kansas

sheet index

1	TITLE SHEET & PLOT PLAN
2	FLOOR PLAN & SCHEDULES
3	ROOF & CLERESTORY PLANS & DETAILS
4	ELEVATIONS & SECTIONS
5	WALL SECTIONS & DETAILS
[illegible]	[illegible] & MISCELLANEOUS DETAILS
[illegible]	FOUNDATION & FOOTING PLAN
[illegible]	[illegible] FRAMING PLAN
[illegible]	[illegible] FRAMING PLAN
[illegible]	MECHANICAL PLANS & DETAILS
[illegible]	[illegible] PLANS & DETAILS
[illegible]	[illegible] PLANS & SCHEDULES

material key

MATERIAL	ELEV.	SECT.
EARTH		
GRAVEL		
CONCRETE		
BRICK		
FIRE BRICK		
MASONRY BLOCK		
WOOD - ROUGH		
WOOD - FINISH		
PLYWOOD		
INSULATION		
METAL - LARGE SCALE		
GYPSUM BOARD		
QUARRY TILE		
ASBESTOS CEMENT BOARD		

NOTE:
16'-0" Section of Conc Walk to be 6" in thickness to sustain truck traffic over.

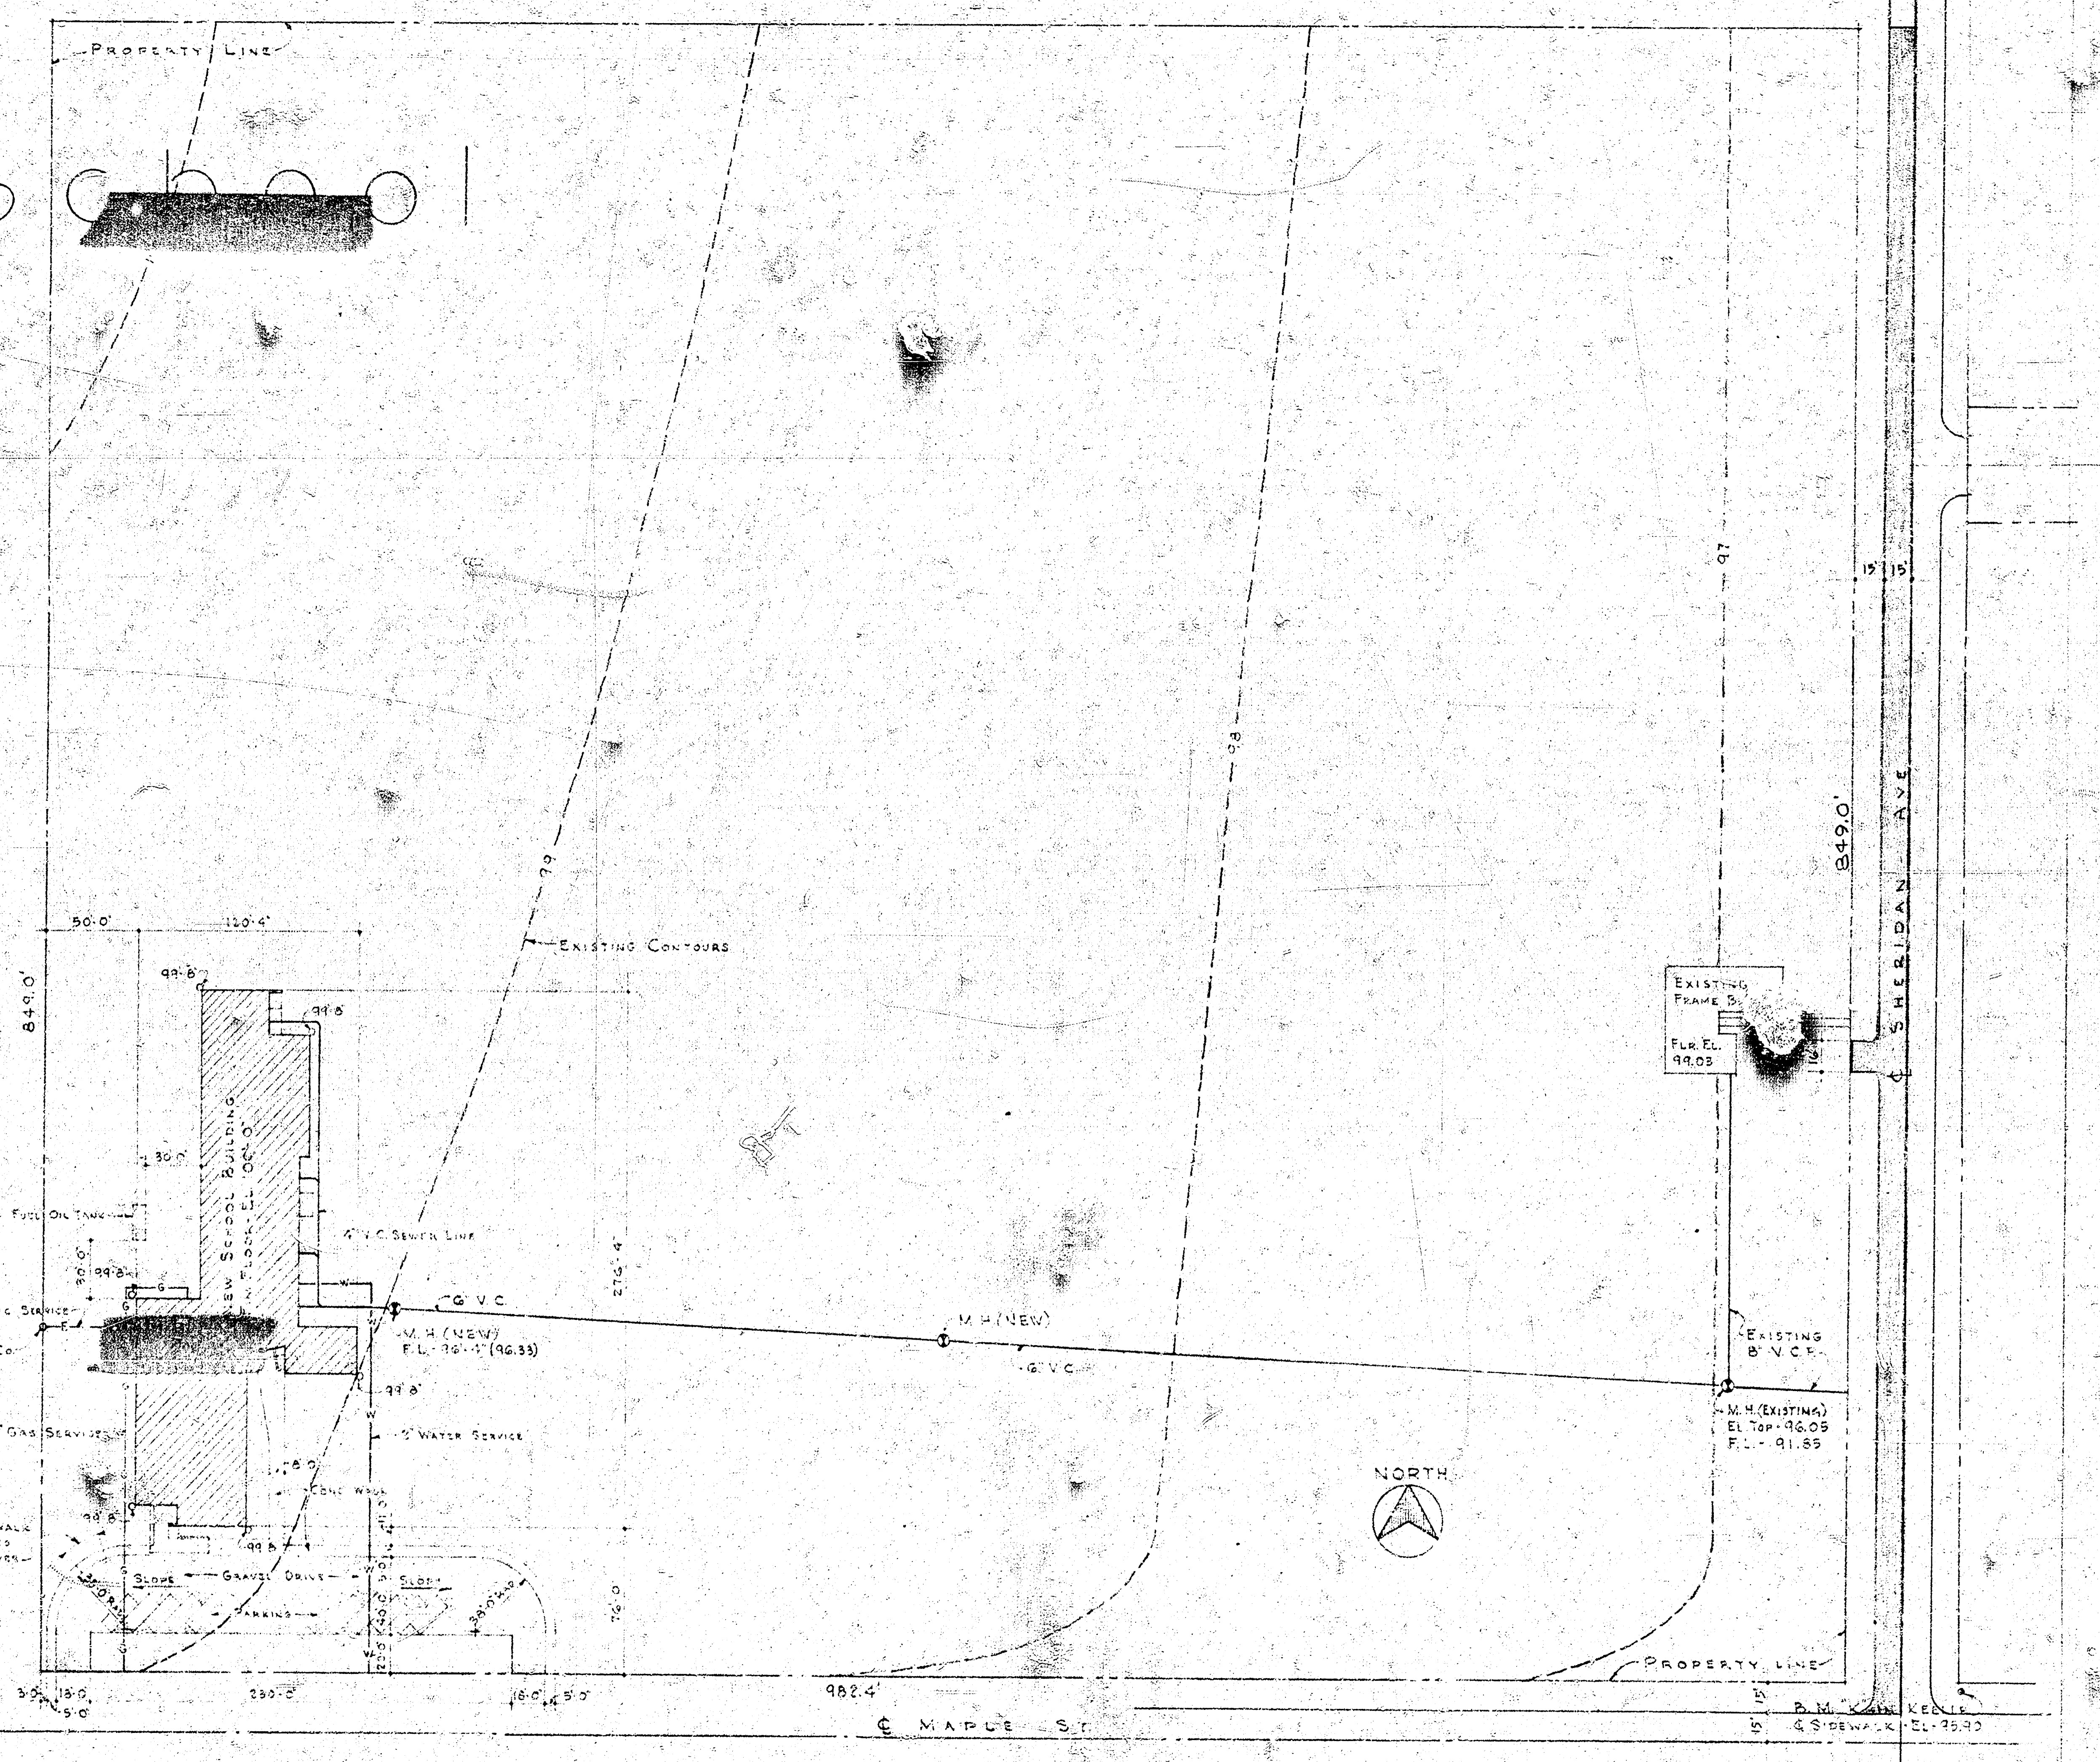

PLOT PLAN
Scale: 1" = 50'-0"

SHEET No. ①
FILE No. 5202
MAY 1952

PHONE 2-2484

BOARD OF EDUCATION
SERVICE DEPARTMENT
2127 E. WATERMAN
WICHITA 7, KANSAS

ADMINISTRATIVE OFFICE
428 SO. BROADWAY
WICHITA 2, KANSAS

June 5, 1952

Mr. L. K. White, City Engineer
The City of Wichita
Wichita, Kansas

Dear Mr. White:

Attached is the plot plan of our school site at Maple and Sheridan Streets.

This site was recently taken into the city and the East side of Sheridan is already paved. We are asking that you prepare plans and have this paved during the summer.

I talked with Mr. Edwards, county commissioner, who said that they would pave the strip North from the end of our property to Douglas Avenue.

Yours truly
BOARD OF EDUCATION
J. C. Hoehle
J. C. Hoehle
Supt. Bldgs & Grounds

JCH:st