
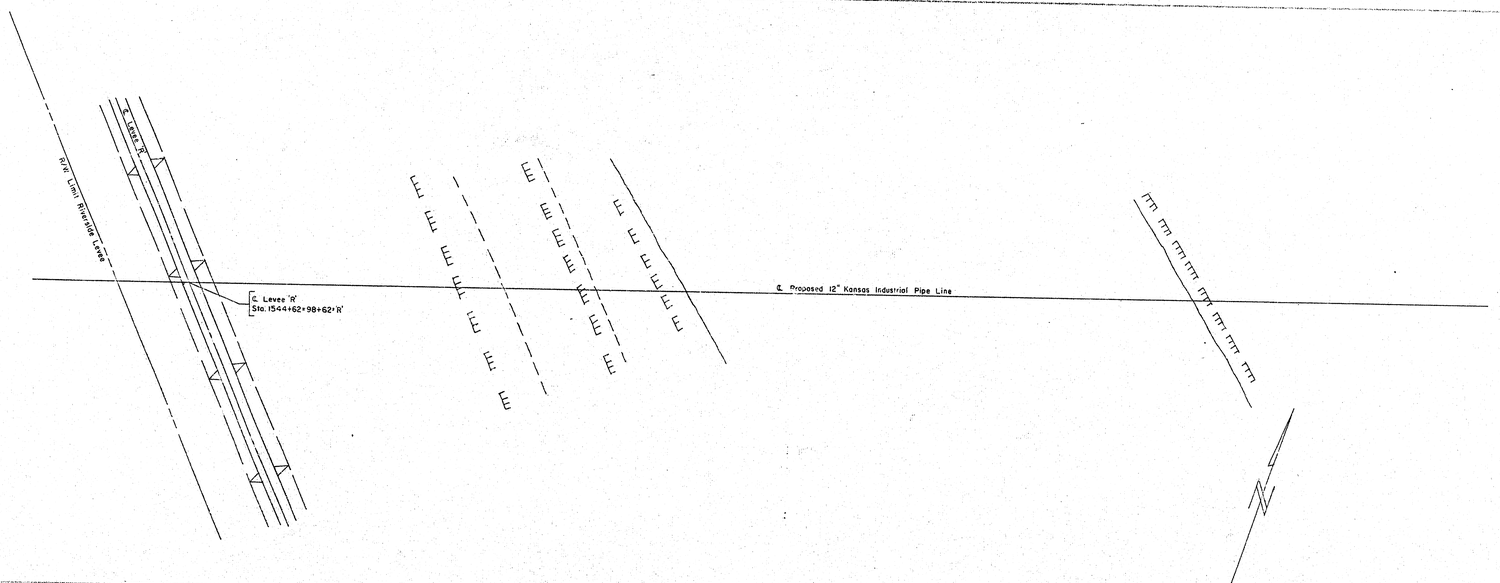


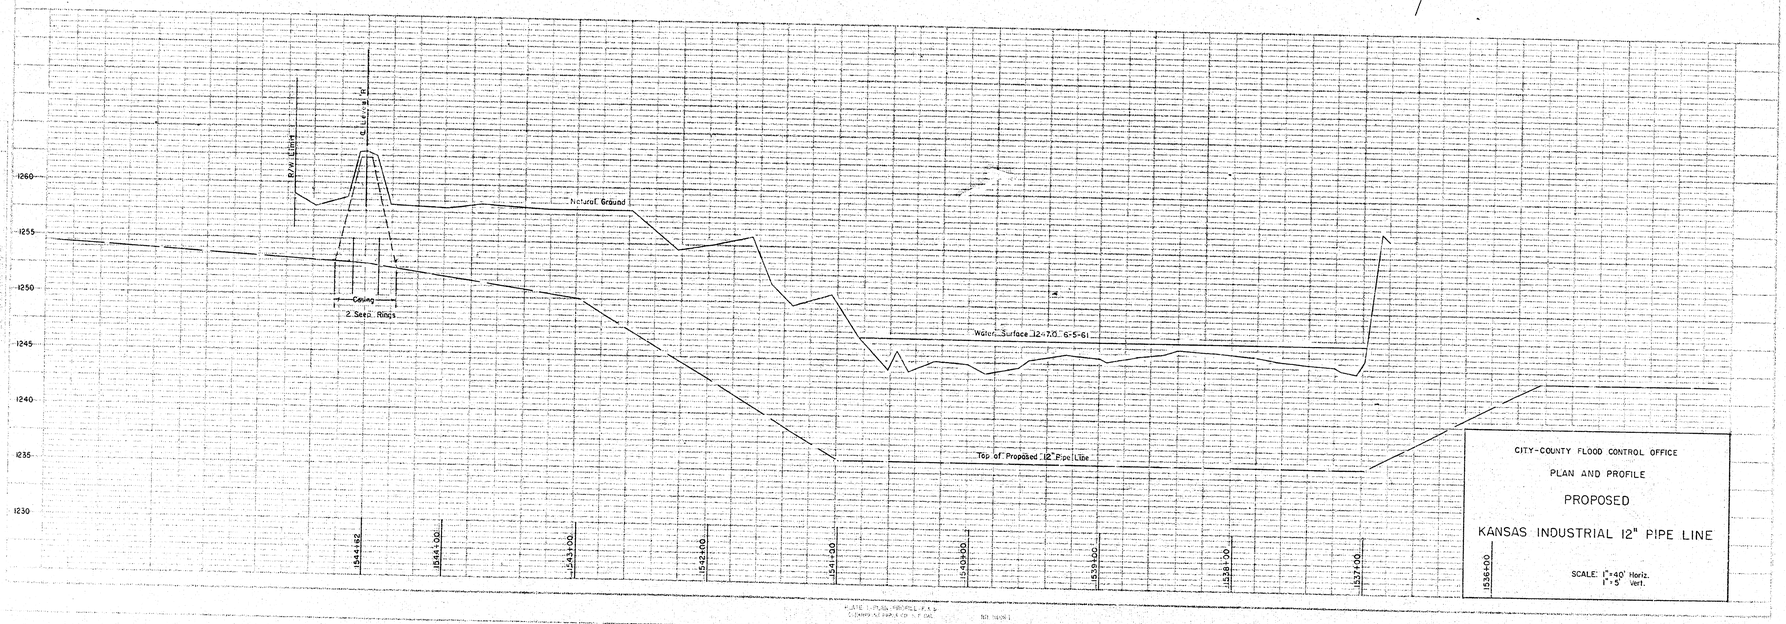

CITY-COUNTY FLOOD CONTROL OFFICE

PLAN AND PROFILE

PROPOSED

KANSAS INDUSTRIAL 12" PIPE LINE

SCALE: 1"=40' Horiz.
1"=5' Vert.

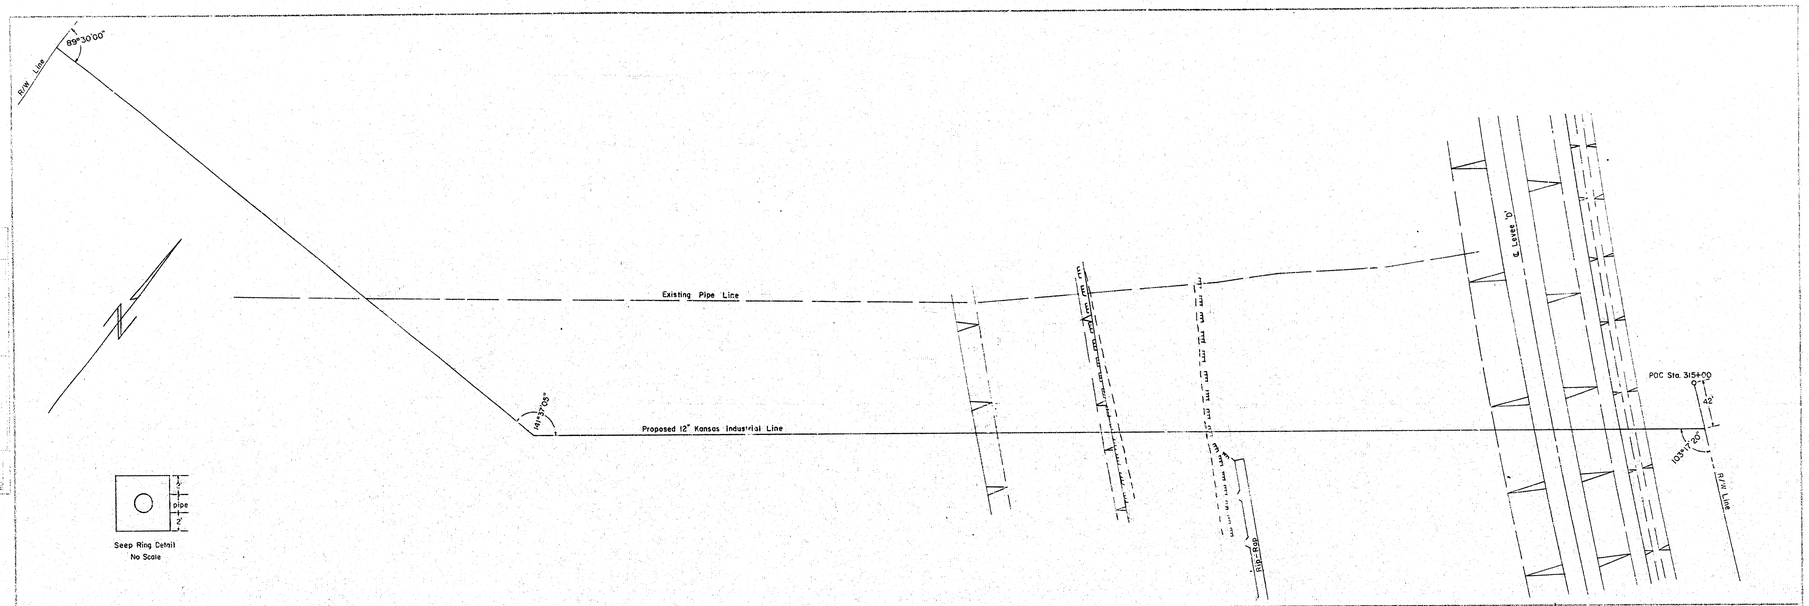


PLATE 11—PLAN PROFILE R.F.P. STANDARD
THE HEDRICK HUNT CO., CHICAGO, ILL.