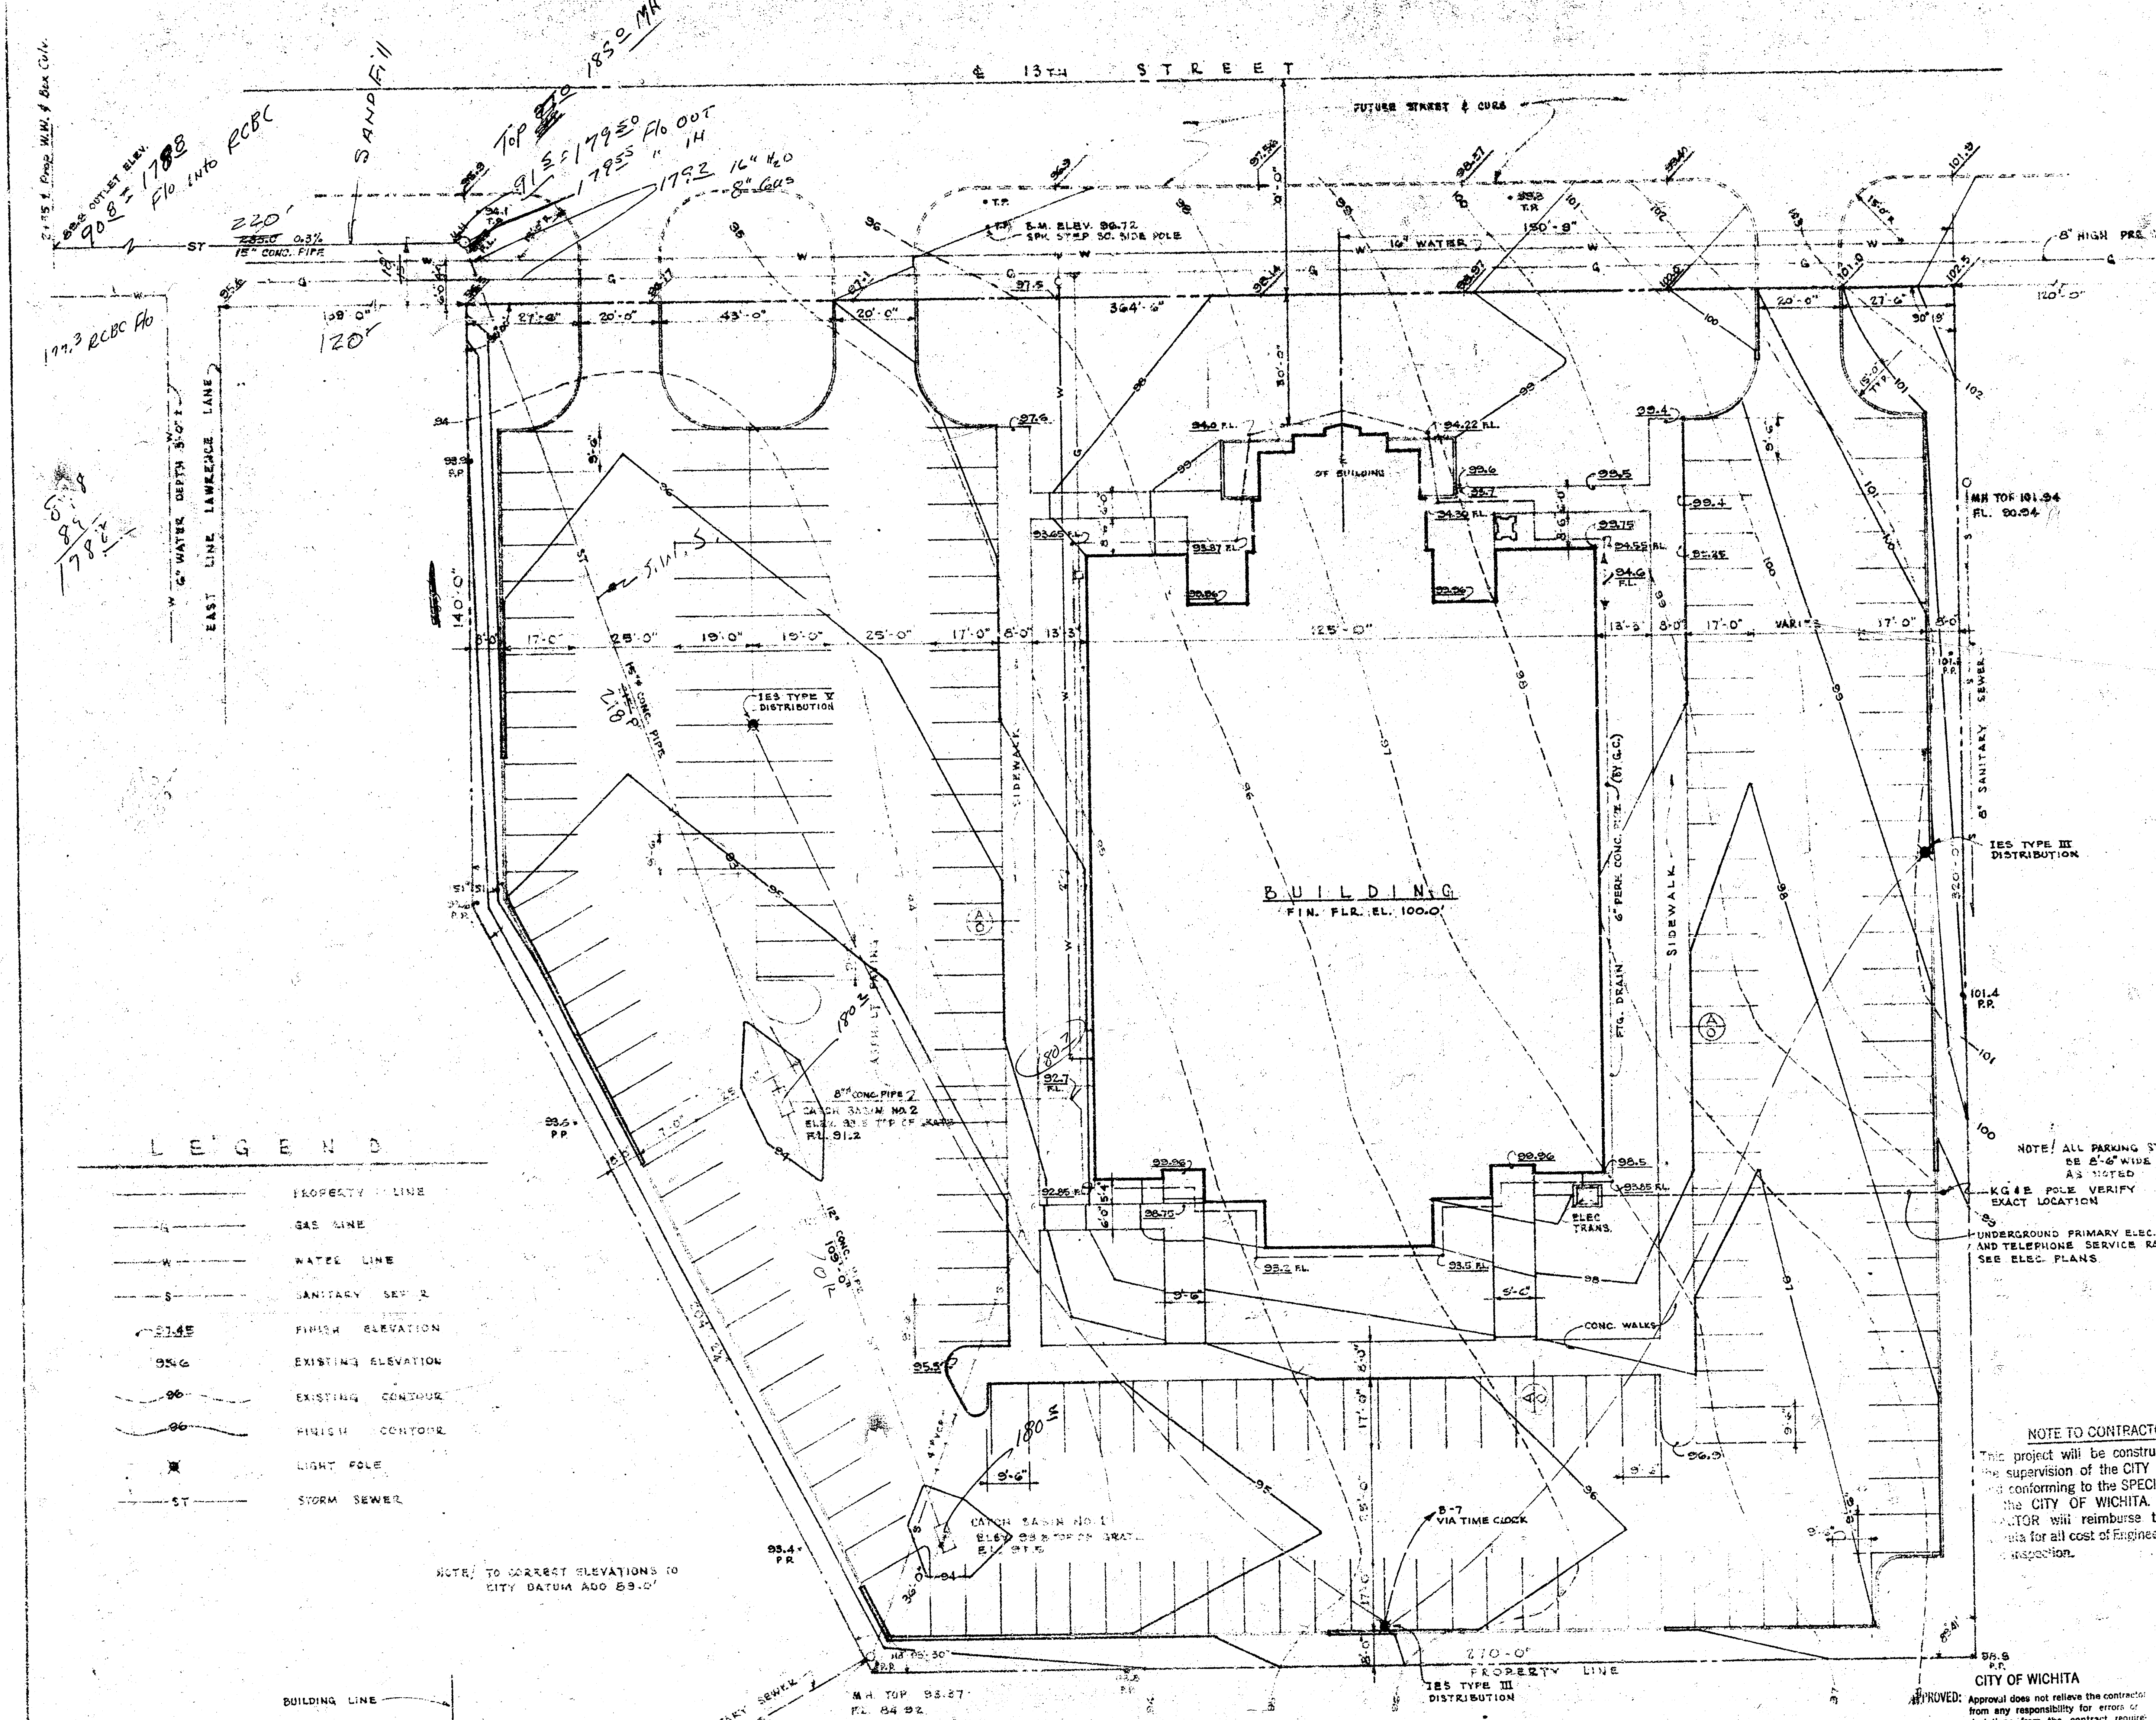

SITE PLAN

SCALE 1" = 30'-0"

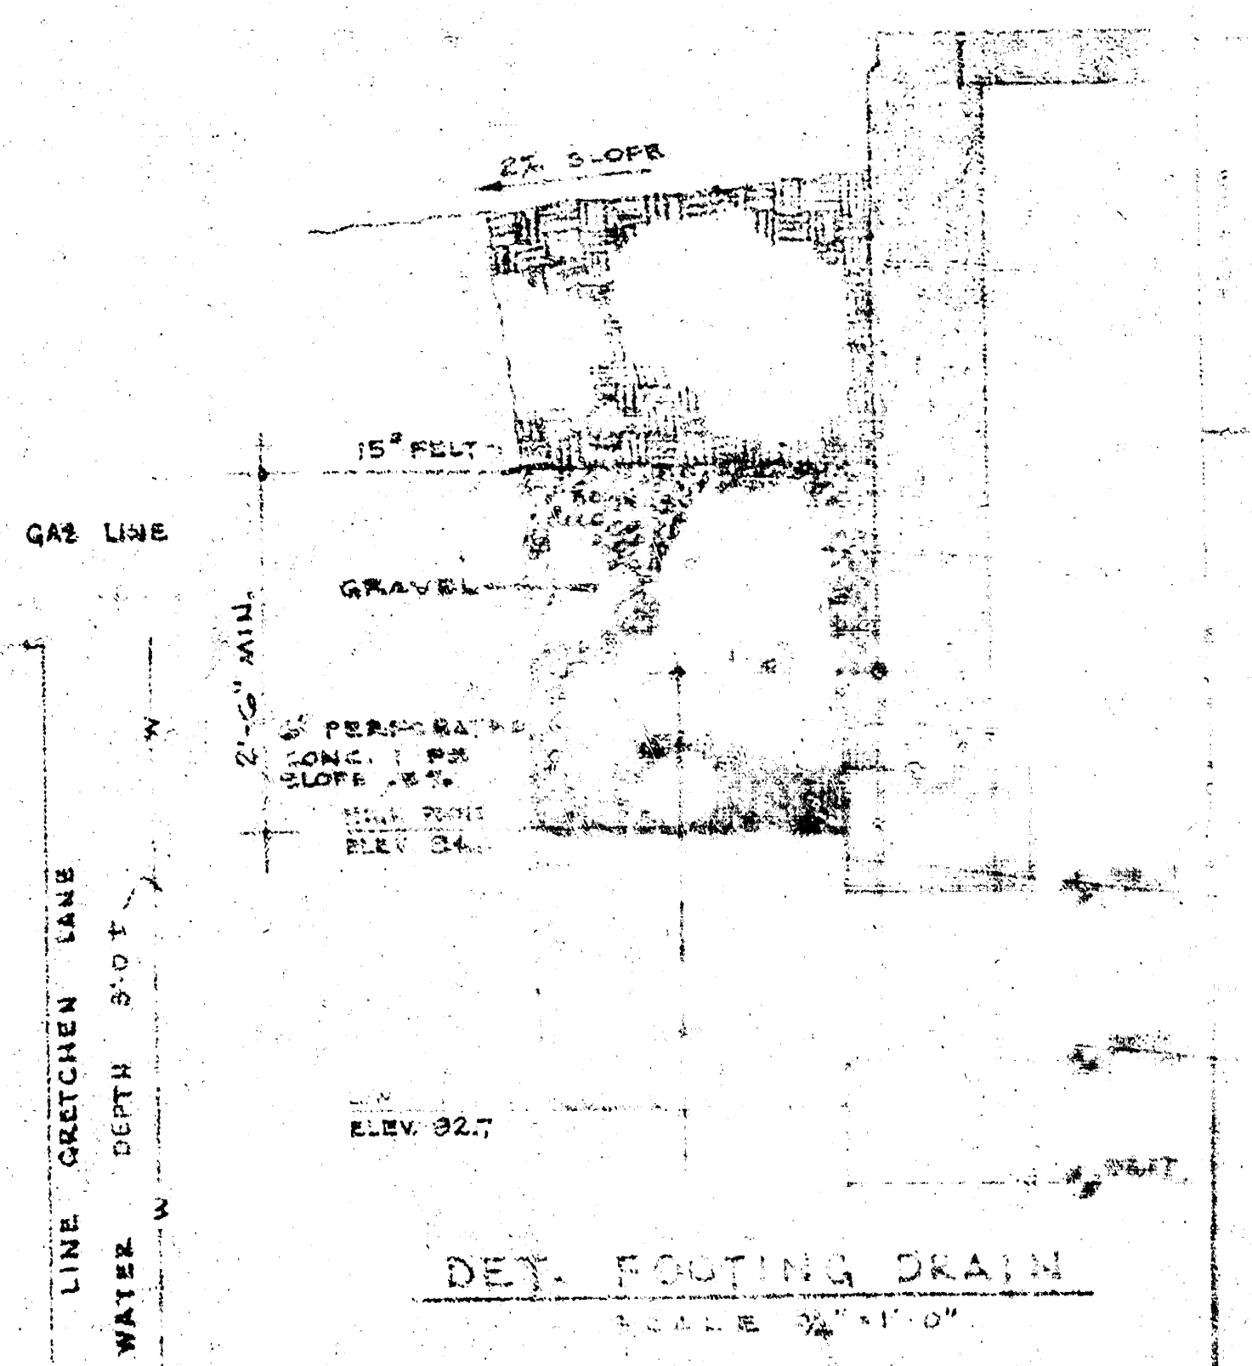

DET. FOOTING DRAIN

SCALE ¾" = 1'-0"

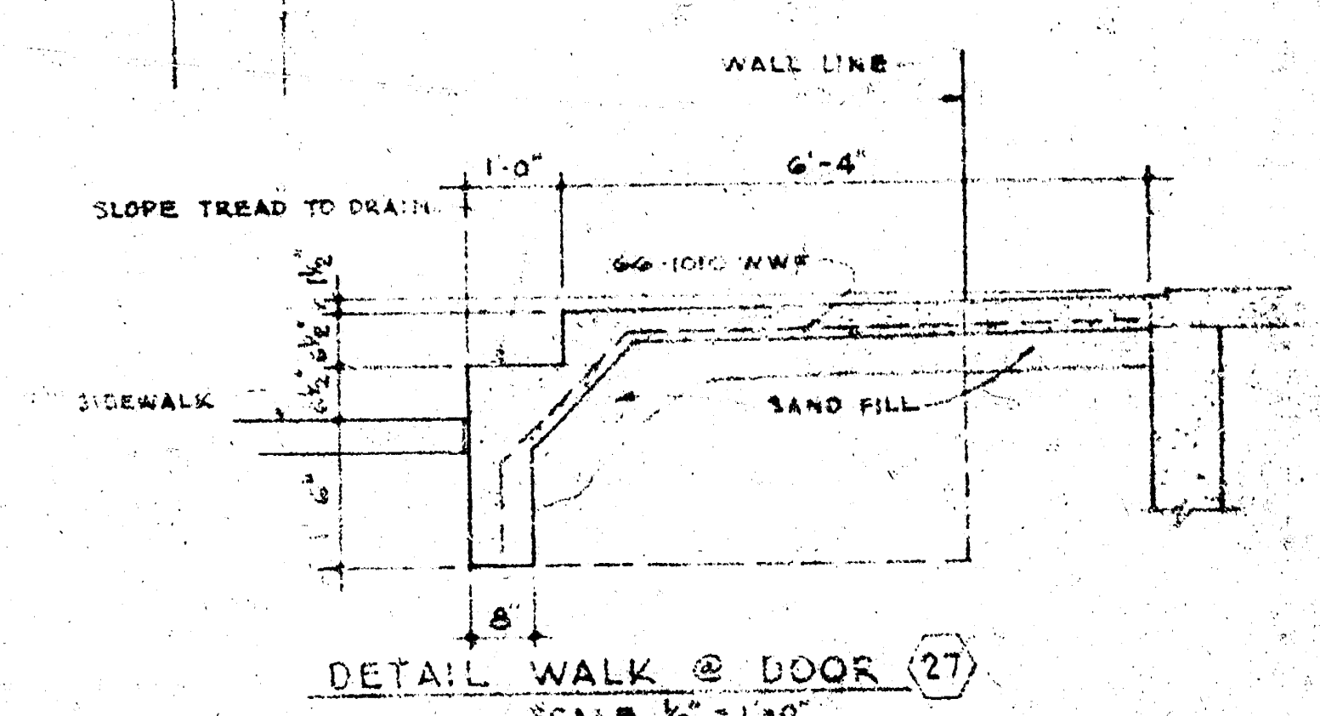

DETAIL WALK @ DOOR (27)

SCALE ½" = 1'-0"

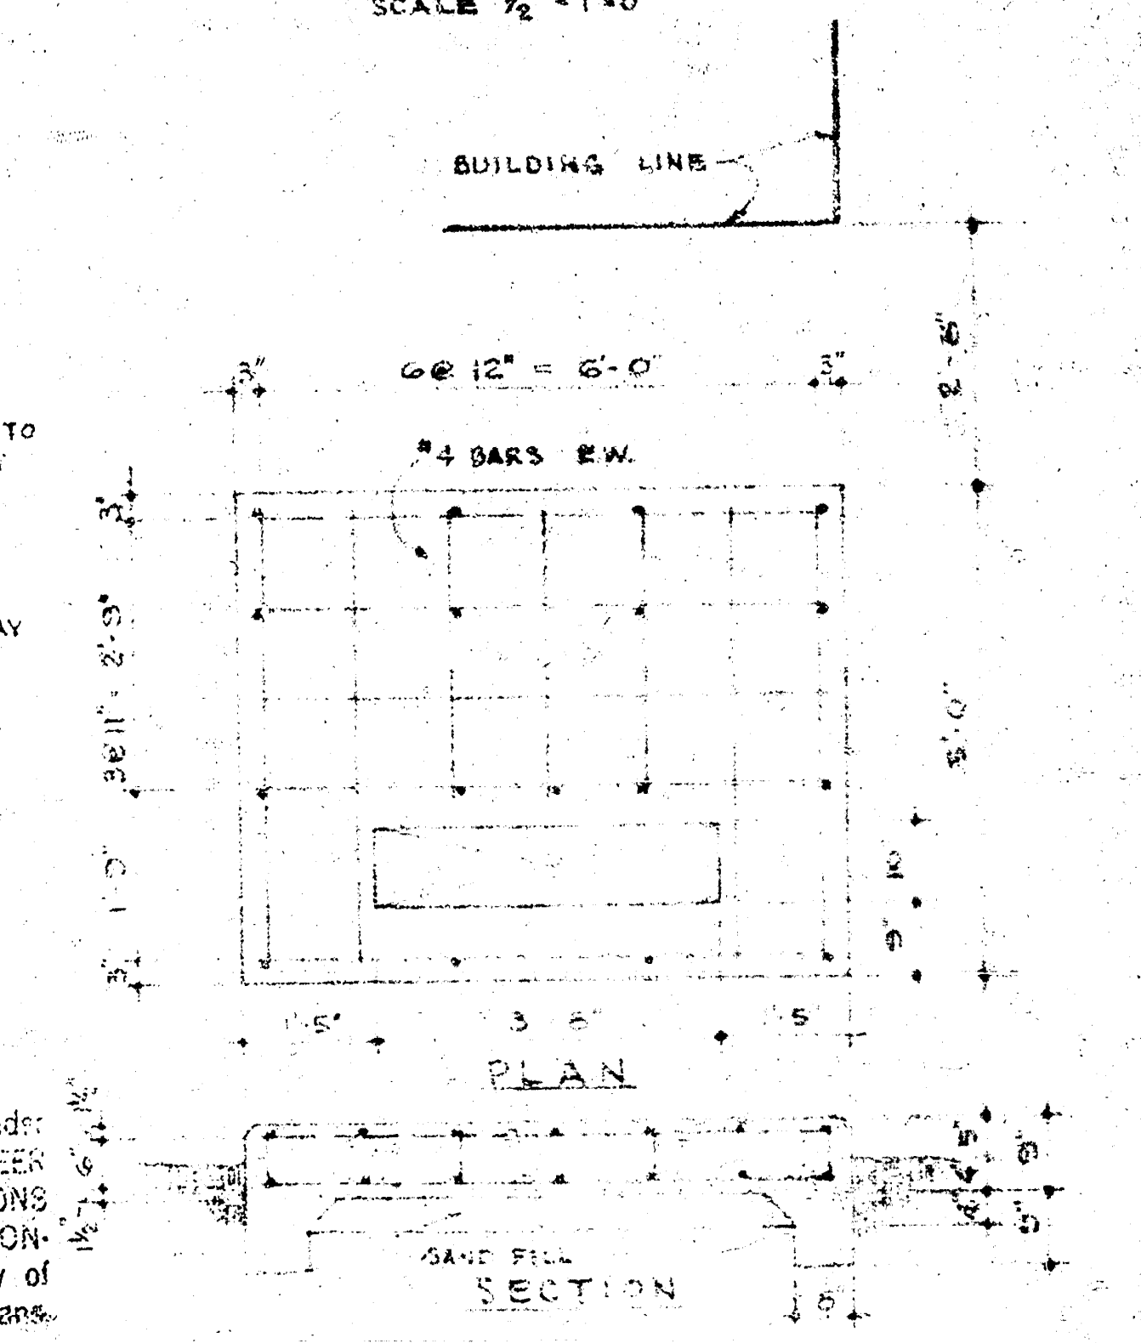

DETAIL ELEC. TRANSF. BASE

SCALE ½" = 1'-0"

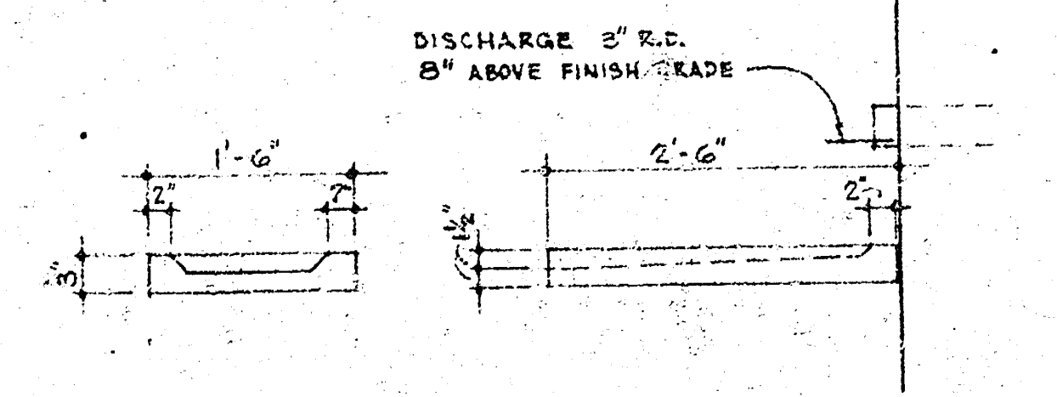

DET. CONC. SPLASH BLOCKS

SCALE ¾" = 1'-0"

NOTE TO CONTRACTOR

This project will be constructed under the supervision of the CITY ENGINEER and conforming to the SPECIFICATIONS of the CITY OF WICHITA. The CONTRACTOR will reimburse the City of Wichita for all cost of Engineering, Plans, and inspection.

NOTE: ALL CONCRETE IN CONTACT WITH SOIL TO HAVE TYPE IIA LOW ALKALI PORTLAND CEMENT WITH 5% ENTRAINED AIR IN MIX.

CITY OF WICHITA

APPROVED: Approval does not relieve the contractor from any responsibility for errors or deviations from the contract requirements or for any deficiencies of equipment, work, or materials.

Date June 2 1966

Engineering Div. D Sell

ROBERT B. FELDNER 945

E. J. GREY 944

THE CHURCH OF JESUS CHRIST
OF LATTER DAY SAINTS
S.W.S.
WICHITA KANSAS

FEILDNER & GREY
ARCHITECTS - ENGINEERS
715 EAST NINTH ST.
WICHITA KANSAS

MEETINGHOUSE for
WICHITA 2ND WARD WICHITA STAKE
7011 E. 13 TH ST. WICHITA KANSAS

THE CHURCH OF JESUS CHRIST OF LATTER-DAY SAINTS
OFFICE OF THE BUILDING COMMITTEE

DRAWN BY RBP

SHEET TITLE SITE PLAN

SHEET NO. A1

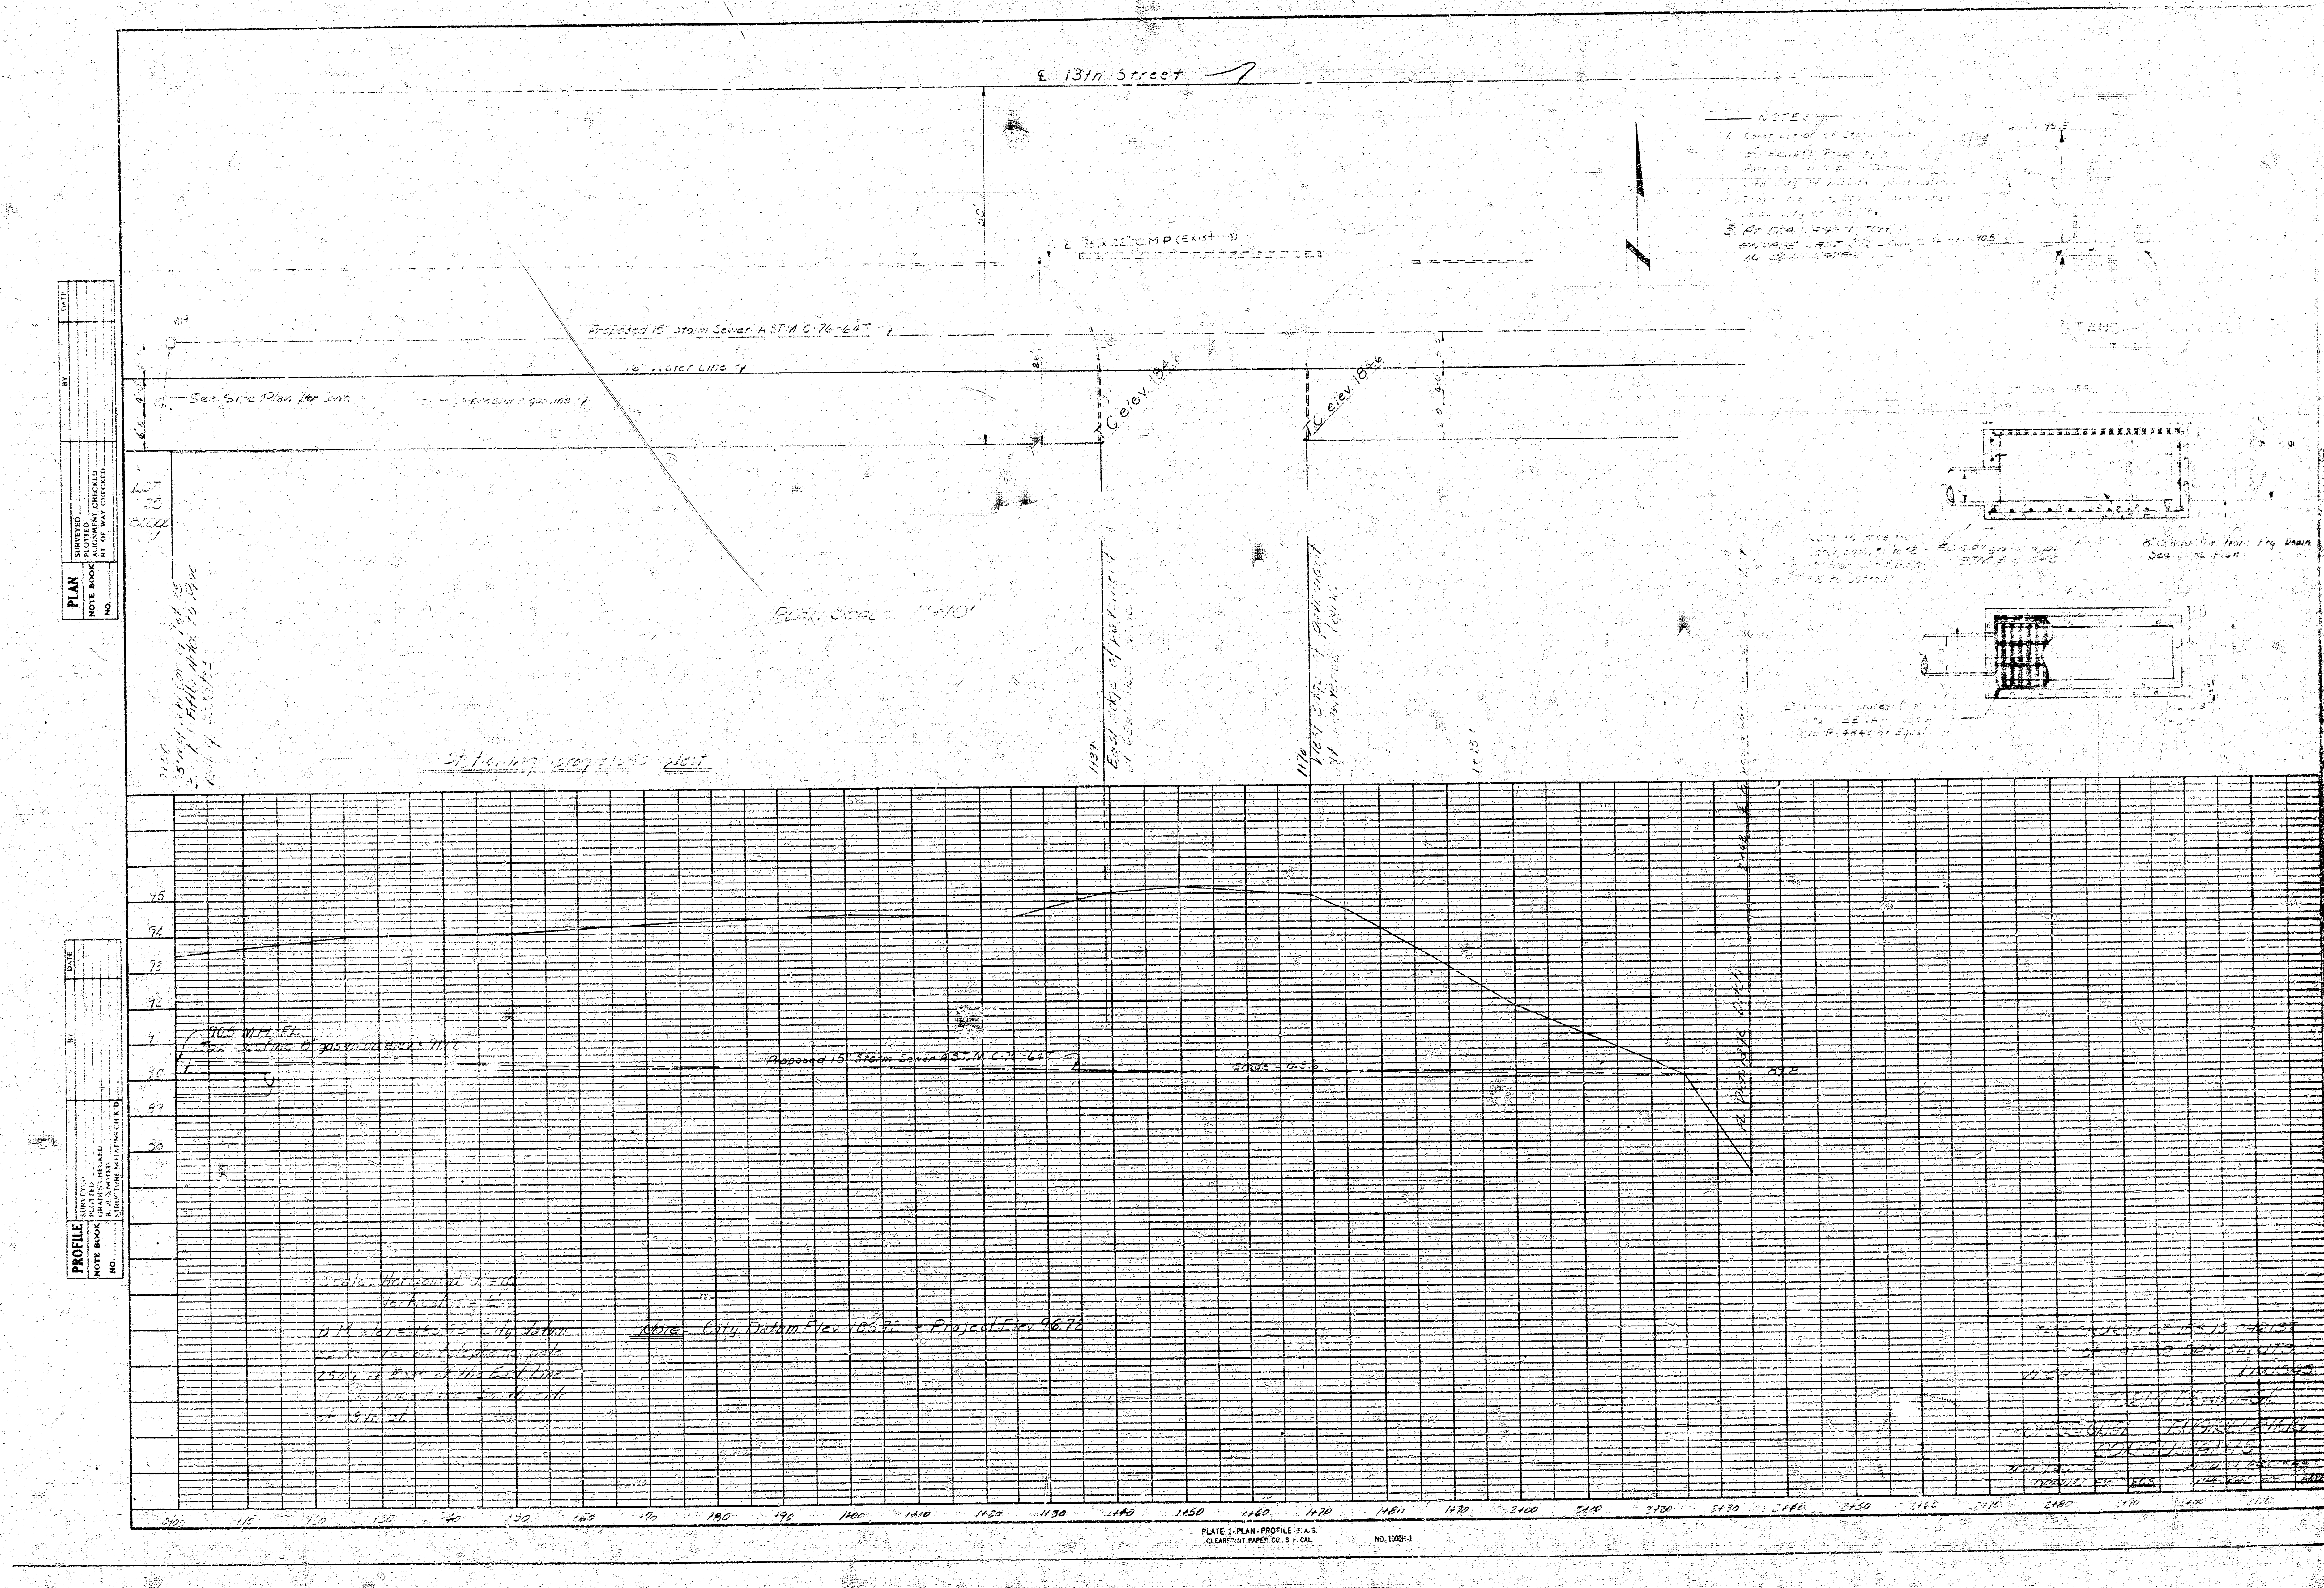

MEETINGHOUSE for
WICHITA 2nd WARD, WICHITA STAKE
7011 E. 13th St. WICHITA, KANSAS

OFFICE OF THE BUILDING COMMITTEE

SITE DRAINAGE PLAN

AD2

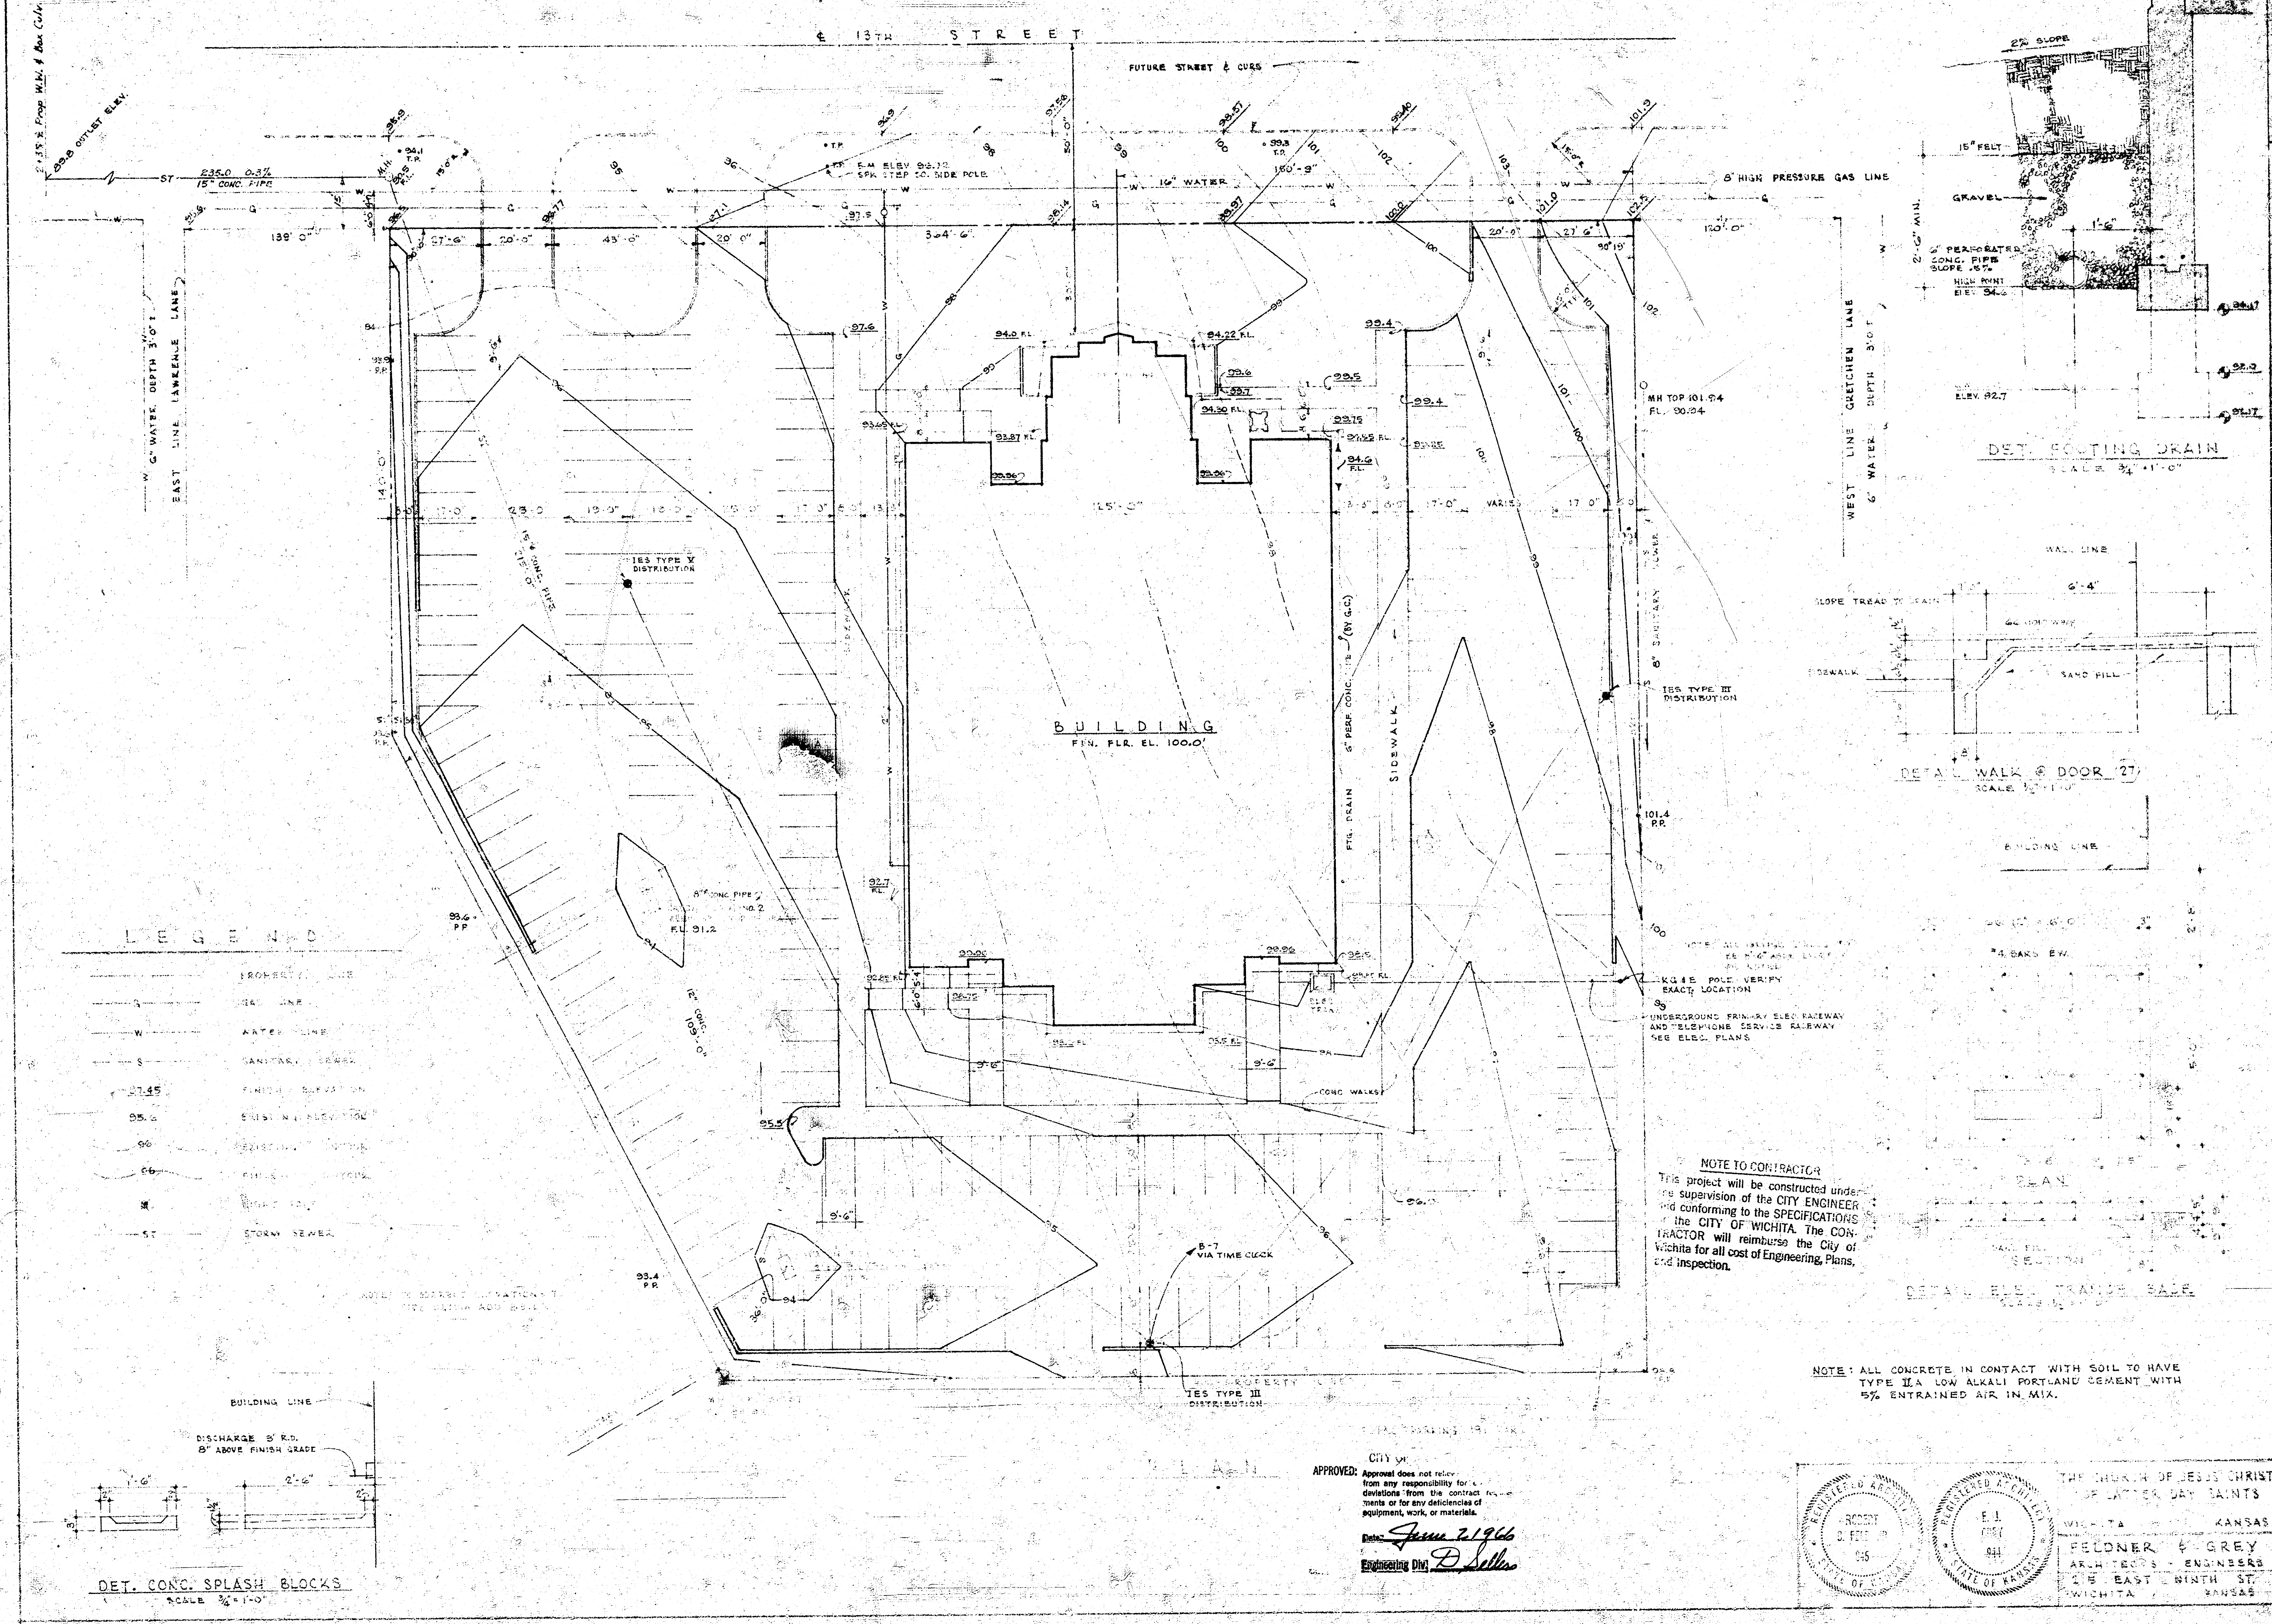

NOTE TO CONTRACTOR

This project will be constructed under the supervision of the CITY ENGINEER and conforming to the SPECIFICATIONS of the CITY OF WICHITA. The CONTRACTOR will reimburse the City of Wichita for all cost of Engineering, Plans, and Inspection.

NOTE: ALL CONCRETE IN CONTACT WITH SOIL TO HAVE TYPE IIA LOW ALKALI PORTLAND CEMENT WITH 5% ENTRAINED AIR IN MIX.

CITY OF

APPROVED: Approval does not relieve from any responsibility for deviations from the contract requirements or for any deficiencies of equipment, work, or materials.

Date: June 7 1966

Engineering Div. D Sellers

ROBERT D. FELDNER 565

E. J. GREY 944

THE CHURCH OF JESUS CHRIST
OF LATTER DAY SAINTS
WICHITA KANSAS

FELDNER & GREY
ARCHITECTS - ENGINEERS
215 EAST NINTH ST.
WICHITA KANSAS

REVISIONS

MEETINGHOUSE for
WICHITA 2ND WARD WICHITA STAKE
7011 E. 13TH ST. WICHITA, KANSAS

THE CHURCH OF JESUS CHRIST OF LATTER-DAY SAINTS
OFFICE OF THE BUILDING COMMITTEE
ARCHITECTURAL & ENGINEERING DEPARTMENT
125 NORTH MAIN STREET SALT LAKE CITY, UTAH

DRAWN BY R&B
CHECKED BY

SHEET TITLE
SITE PLAN

SHEET NO.
A1

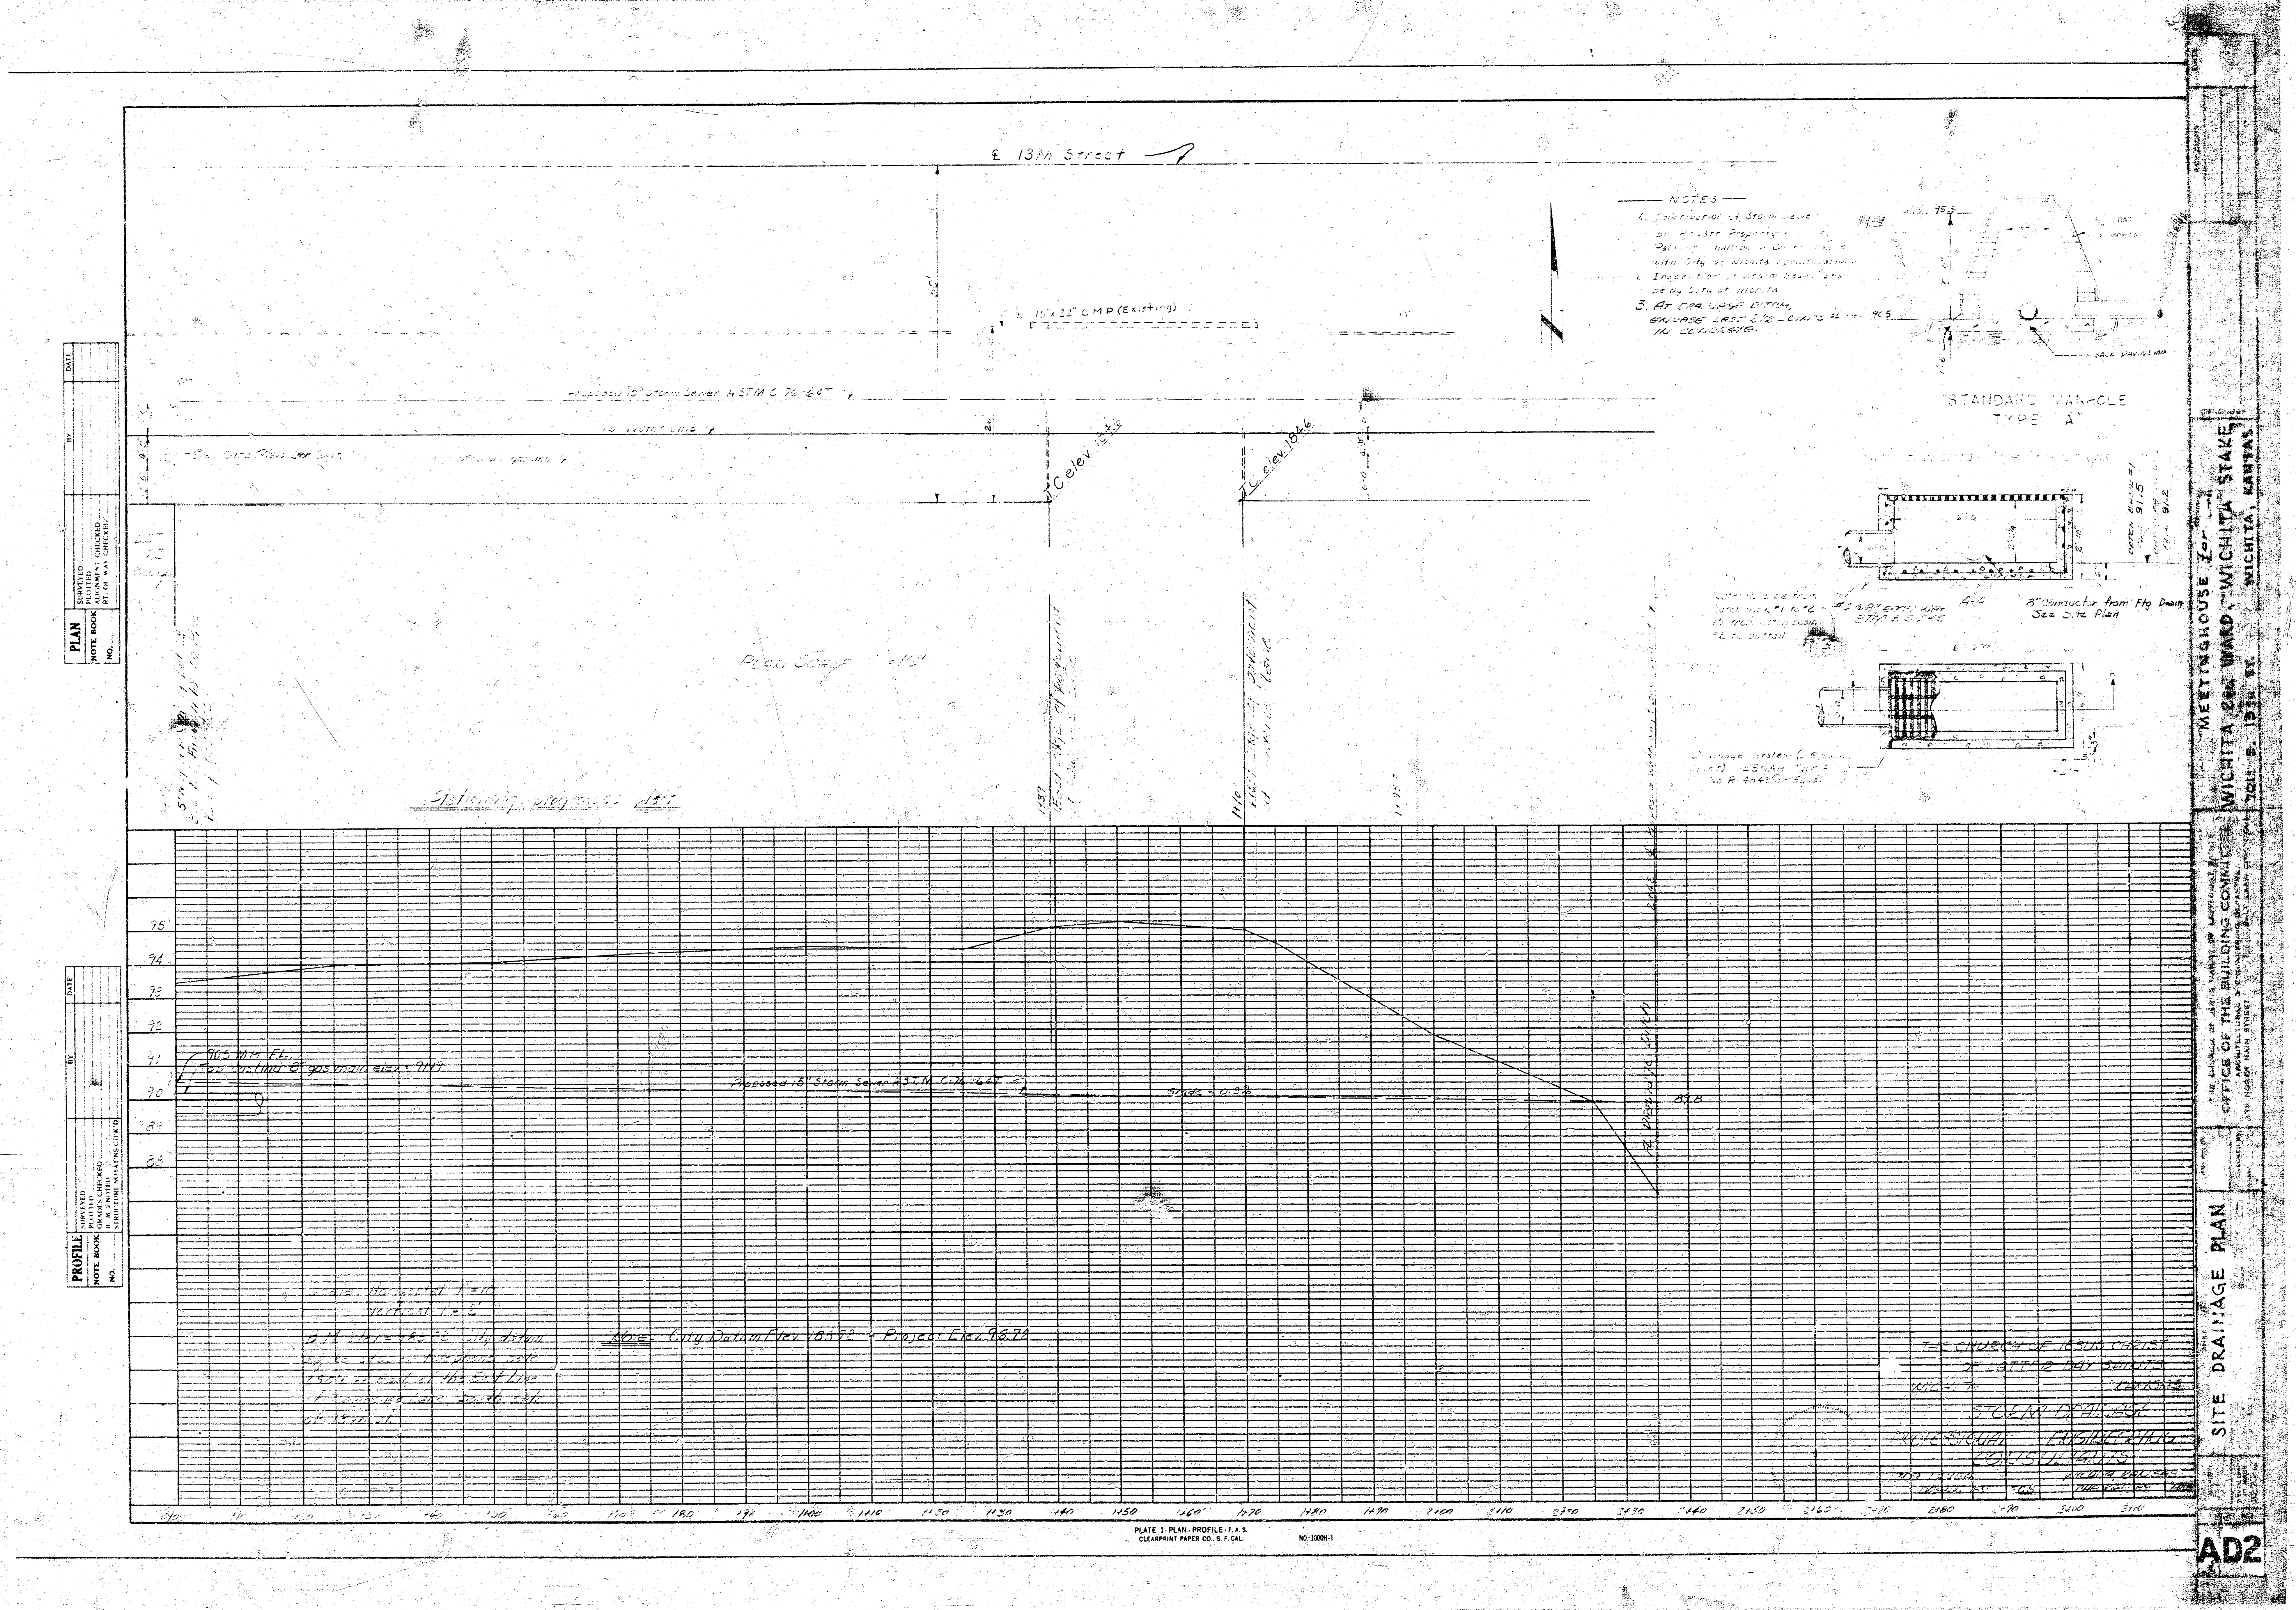
E 13th Street
15" x 22" CMP (Existing)
Proposed 18" Storm Sewer ASTM C 76-64T
Celev 1845
elev 1846
— NOTES —
1. Construction of Storm Sewer on Private Property & Parking shall be in Conformance with City of Wichita Specifications
2. Inspection of Storm Sewer to be by City of Wichita
3. At Drainage Ditch, encase last 2½ joints in concrete.
95.5
SACK PAVING MIX
STANDARD MANHOLE
TYPE "A"
Catch Basin #1
91.5
91.2
8" Connector from Ftg Drain See Site Plan
Proposed 18" Storm Sewer ASTM C 76-64T
Slope = 0.2%
Drainage Ditch
Scale: Horizontal 1" = 10'
Vertical 1" = 2'
Note: City Datum Elev 1857.2 = Project Elev 95.72
THE CHURCH OF JESUS CHRIST OF LATTER-DAY SAINTS
STORM DRAINAGE
PROFESSIONAL ENGINEERING CONSULTANTS
PROFILE
PLAN
NOTE BOOK
NO.
SURVEYED
PLOTTED
GRADES CHECKED
R. W. LOCATED
STRUCTURE NOTATIONS CHECKED
ALIGNMENT CHECKED
RT. OF WAY CHECKED
BY
DATE
PLATE 1 - PLAN - PROFILE - F.A.S.
CLEARPRINT PAPER CO., S. F. CAL.
NO. 1000H-1
MEETINGHOUSE for
WICHITA 2nd WARD, WICHITA STAKE
7011 E. 13th ST. WICHITA, KANSAS
THE CHURCH OF JESUS CHRIST OF LATTER-DAY SAINTS
OFFICE OF THE BUILDING COMMI
ARCHITECTURAL & ENGINEERING DEPARTMENT
47 NORTH MAIN STREET SALT LAKE CITY
SITE DRAINAGE PLAN
AD2