SYMBOL SCHEDULE

Symbol	Description
S	Proposed Sewer
C	Storm Sewer & Manhole Symbol
G	Gas
	Domestic Water Line
	Sanitary Sewer Line
V.H.	Yard Hydrant
M.H.	Manhole
R.V.	Reference Sewer Valve
R.C.V.	Reference Gas Valve
C.I.	Area Inlet Catch Basin

CATCH BASIN SCHEDULE

Catch Basin Number	Rim Elev.	Area Basin	Width Basin	Grate Type	Width Grate	Size Pipe
C.B. #1	137	44.6	10'x 26'	Mesh Curb	2'0	10"
C.B. #2	137	14.8	6'0"x 26'			
C.B. #3	17.0	11.02	6'0"x 26'	Curb Inlet	1'6	
C.B. #4	17.0	11.33	6'0"x 26'	-	-	
C.B. #5	21.0	21.27	6'0"x 26'	-	-	
C.B. #6	24.0	12.51	10'0"x 26'	Mesh Curb	2'0	
C.B. #7	15.3	11.58	10'x 26'	-	-	
C.B. #8	19.0	15.00	10'0"x 26'	Curb Inlet	1'6	
C.B. #9	18.0	9.50	10'0"x 26'	-	-	
C.B. #10	18.0	15.6	10'-0"x 26'	-	-	

SEE STORM DRAIN PROFILES

Tree Wood Spacing	
Pipe Size	Max. Spacing C. to C.
6"	3'0"
8"	3'0"
10"	3'0"
12"	3'0"

STORM SEWER DRAIN LD. 17

STORM SEWER DRAIN NO. 1

STORM SEWER DRAIN NO. 2

S.S. #1

S.S. LINE

S.S. LINE

MECHANICAL INLET TRAP

Bk L-25

966.87

HOME FOR THE ELDERLY

MAY AVE

PROPERTY LINE

PROPERTY LINE

SCALE 1" = 20'-0"

DATE 11-7-64

JOB NO 6703

REVISED 1-22-65

MH

21

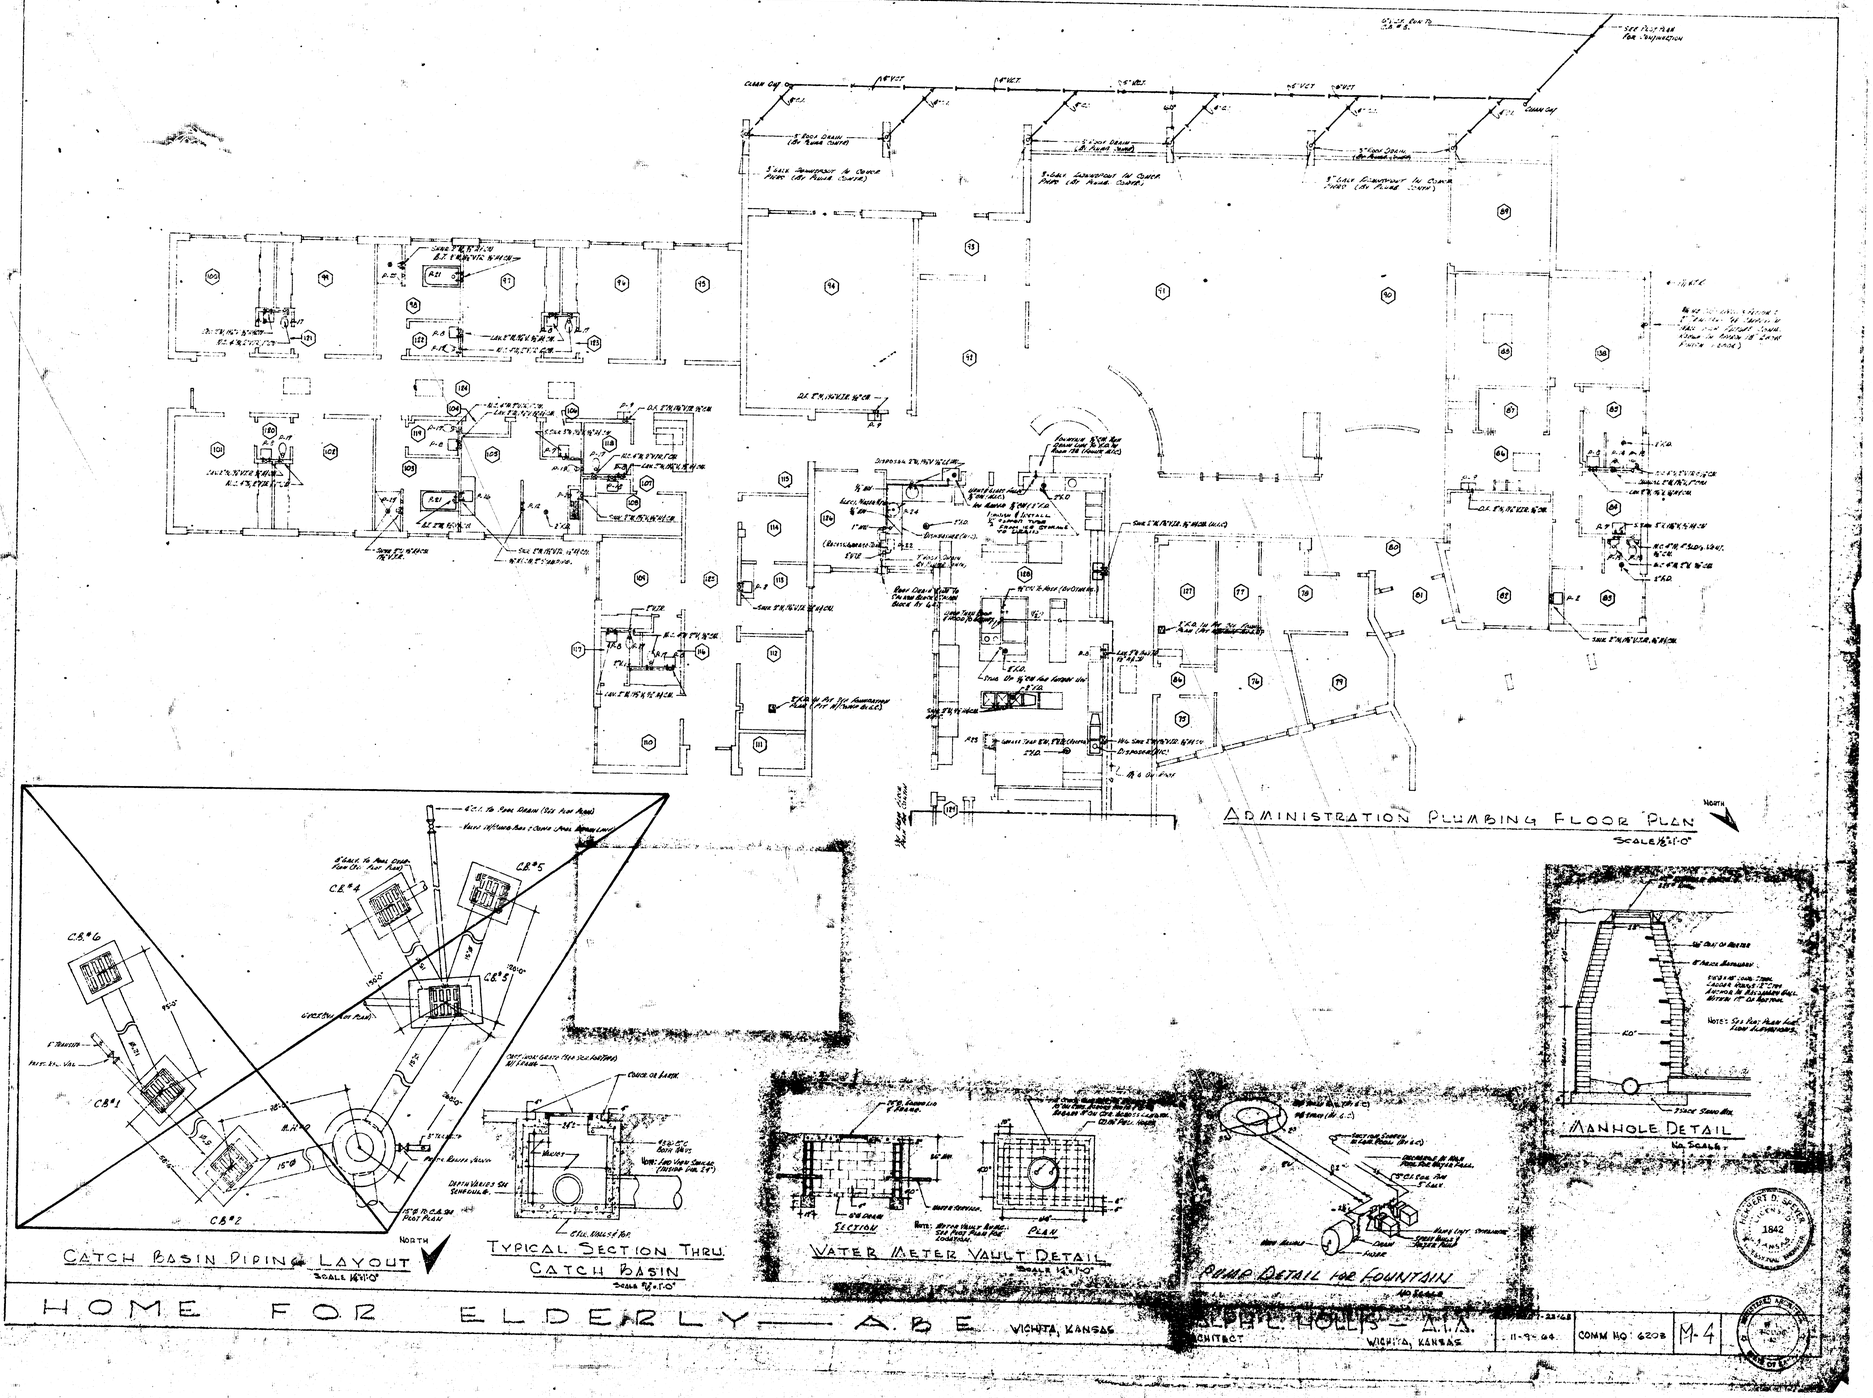
ADMINISTRATION PLUMBING FLOOR PLAN
SCALE 1/8"=1'-0"
North
CATCH BASIN PIPING LAYOUT
SCALE 1/8"=1'-0"
TYPICAL SECTION THRU CATCH BASIN
SCALE 3/4"=1'-0"
WATER METER VAULT DETAIL
SCALE 1/4"=1'-0"
PUMP DETAIL FOR FOUNTAIN
NO SCALE
MANHOLE DETAIL
NO SCALE
HOME FOR ELDERLY — A.B.E. WICHITA, KANSAS
ARCHITECT WICHITA, KANSAS
11-9-66
COMM NO. 6208
M-4