

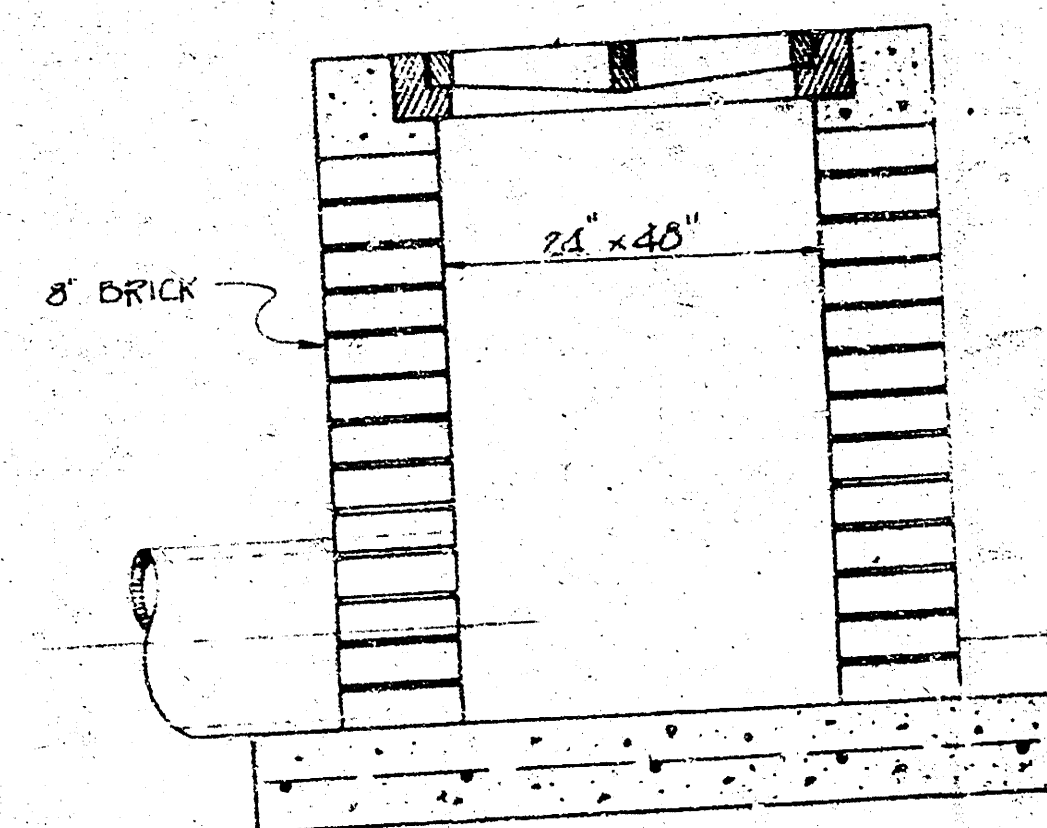


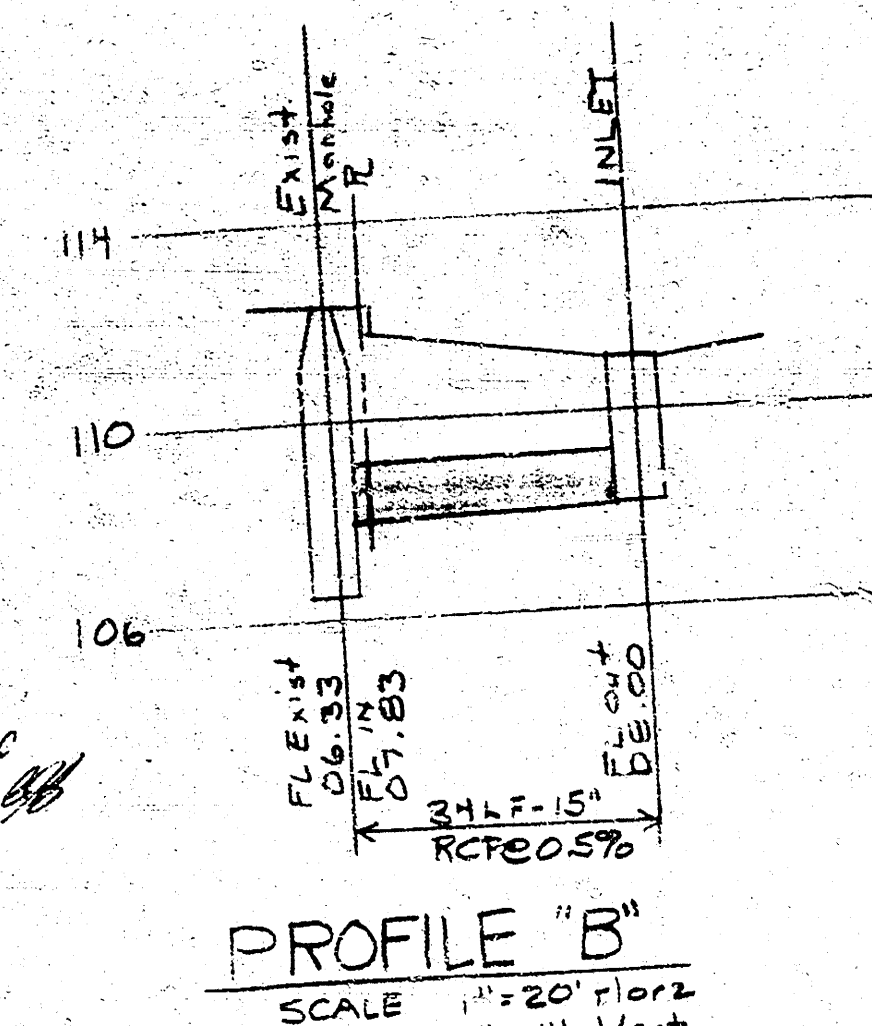


CITY OF WICHITA  
STANDARD 2'x4' INLET


INLET DETAIL

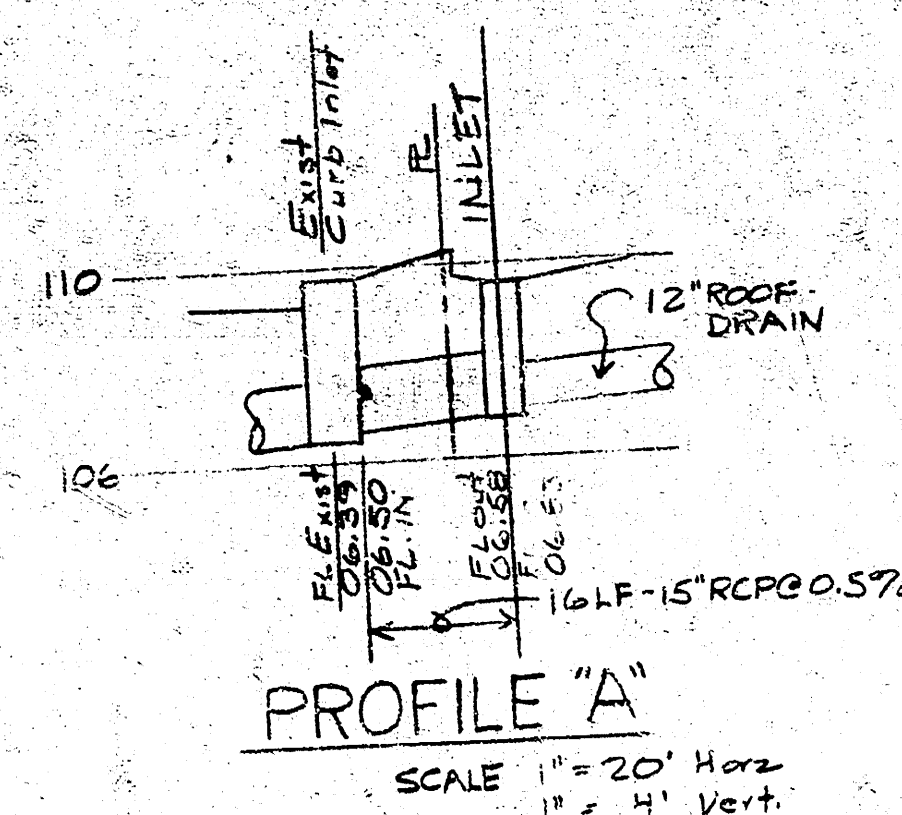

- NOTES
- SEE BUILDING PLANS FOR EXACT ELEVATIONS ON STAIRS, SIDEWALKS, ETC. ADJACENT TO BUILDING. ELEVATIONS SHOWN AROUND BUILDING ARE FOR RAUGH GRADING ONLY.
  - USE REVERSE SLOPE ON CURB AND GUTTER WHERE DRAINAGE IS AWAY FROM CURB.
  - SEE SITE DEMOLITION PLAN FOR BENCH MARK.

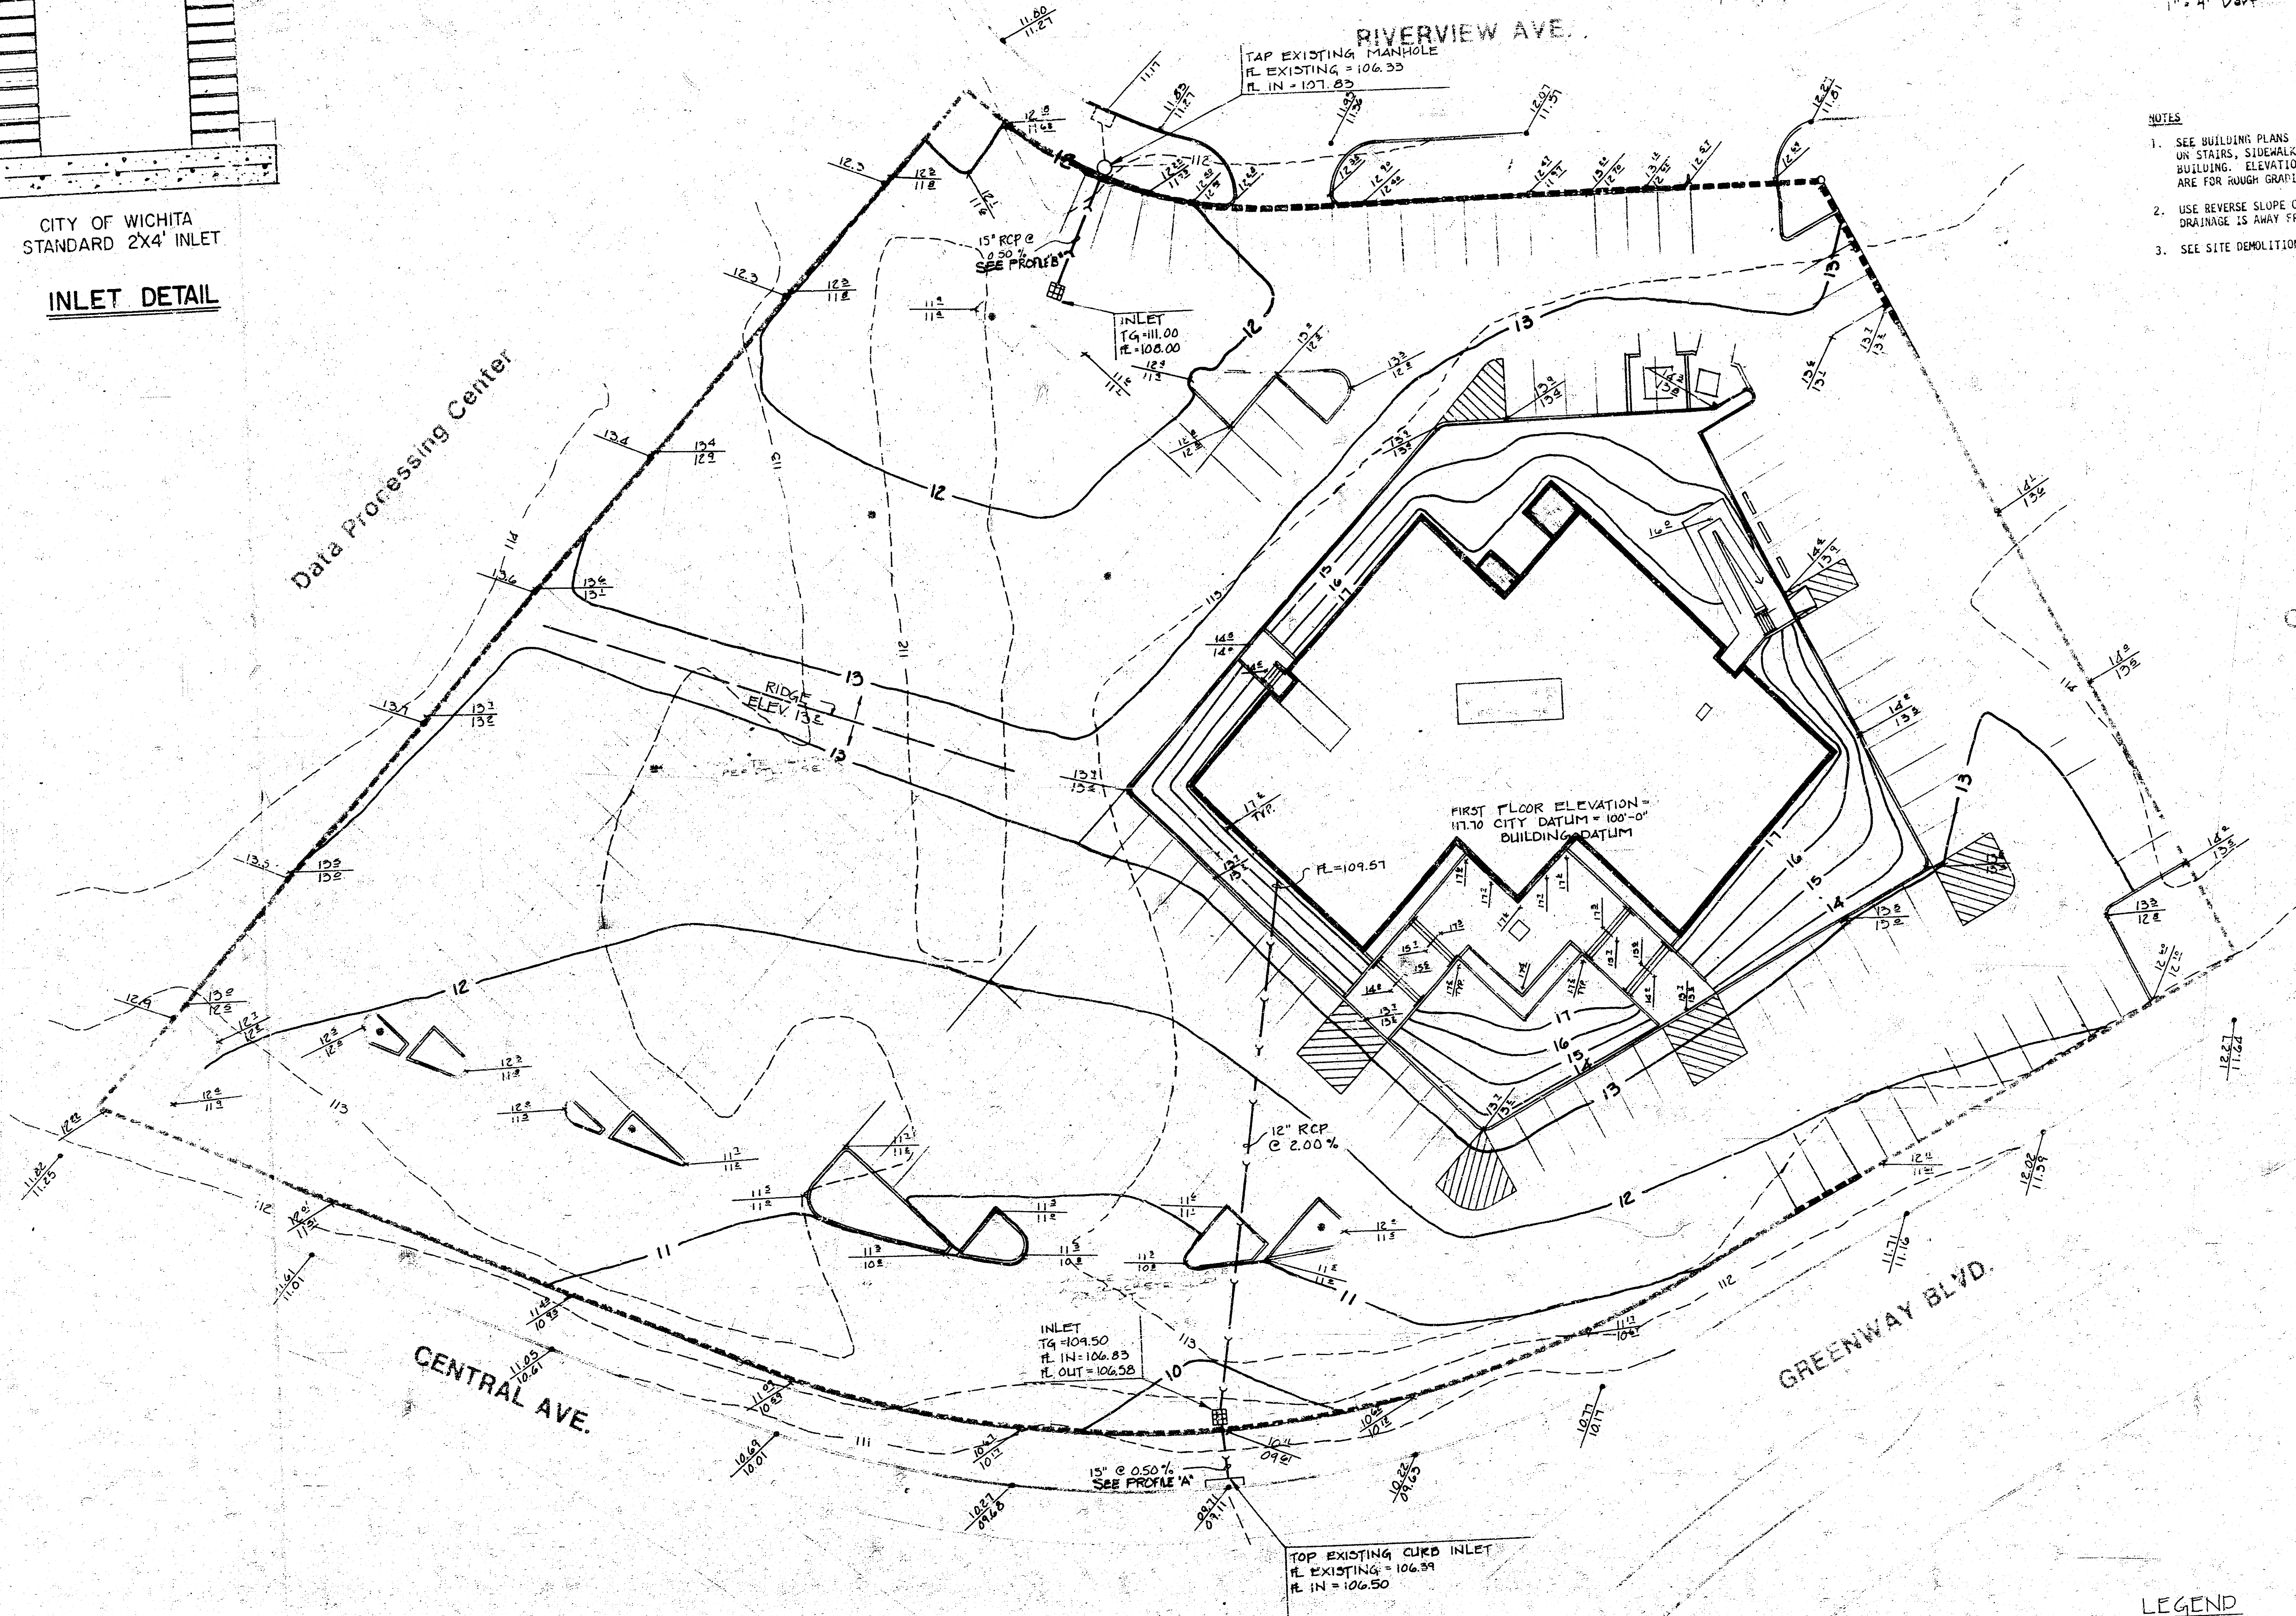

**A SITE GRADING PLAN**  
SCALE: 1" = 20'-0"

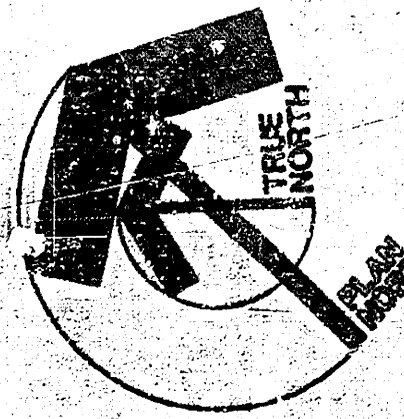


- LEGEND
- 112 --- EXISTING CONTOUR
  - 112 --- NEW CONTOUR
  - 1120 --- EXISTING SPOT ELEV.
  - 1125 --- NEW SPOT ELEVATION


| PRINTS ISSUED |                  |     |
|---------------|------------------|-----|
| DATE          | PURPOSE          | NO. |
| 4/18/82       | SEE TITLE SHEET  | 4   |
| 6/18/82       | FOR BIDDING      | 16  |
| 9/1/82        | FOR CONSTRUCTION | 20  |

FOR CONSTRUCTION: 9-16-82

| REVISIONS |      |     |
|-----------|------|-----|
| DATE      | ITEM | NO. |
|           |      |     |
|           |      |     |
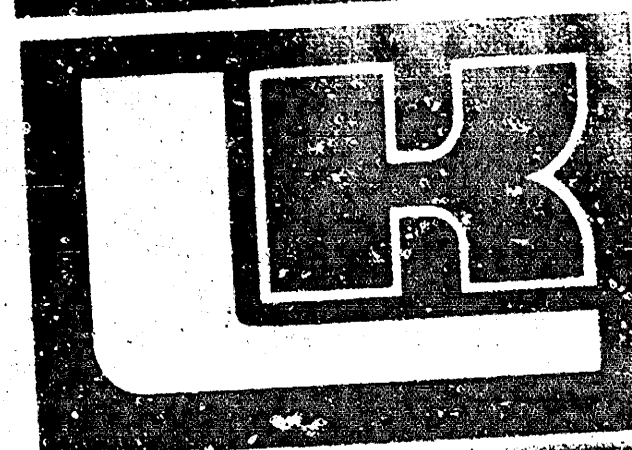

**LAW/KINGDON, P.A.**  
110 S. MARKET STREET, SUITE 200  
WICHITA, KANSAS 67202  
ARCHITECTS & ENGINEERS

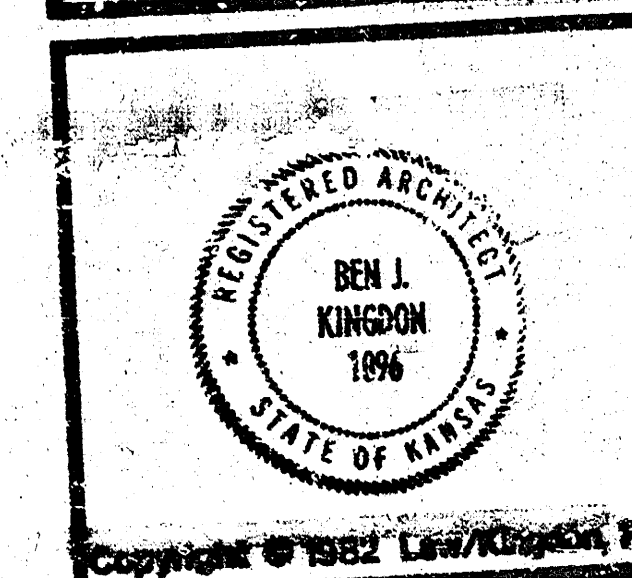

| DRAWN            | CHECKED |
|------------------|---------|
| 3/5              | FLW     |
| RELATED DRAWINGS |         |
| SHELL            |         |
| DETAILS          |         |
| STRUCTURE        |         |
| MECHANICAL       |         |
| ELECTRICAL       |         |
| OTHER            |         |
| SEQUENCE NUMBER  |         |
| 6 OF 55 SHEETS   |         |

**OFFICE BUILDING**  
for  
**LAW COMPANY**  
**BUILDING ASSOCIATES**  
PROJECT NUMBER 7293

KEY PLAN

TENANT

**SITE GRADING PLAN**

SHEET TITLE

TENANT NUMBER

**SG-1**

OF 55 SHEETS