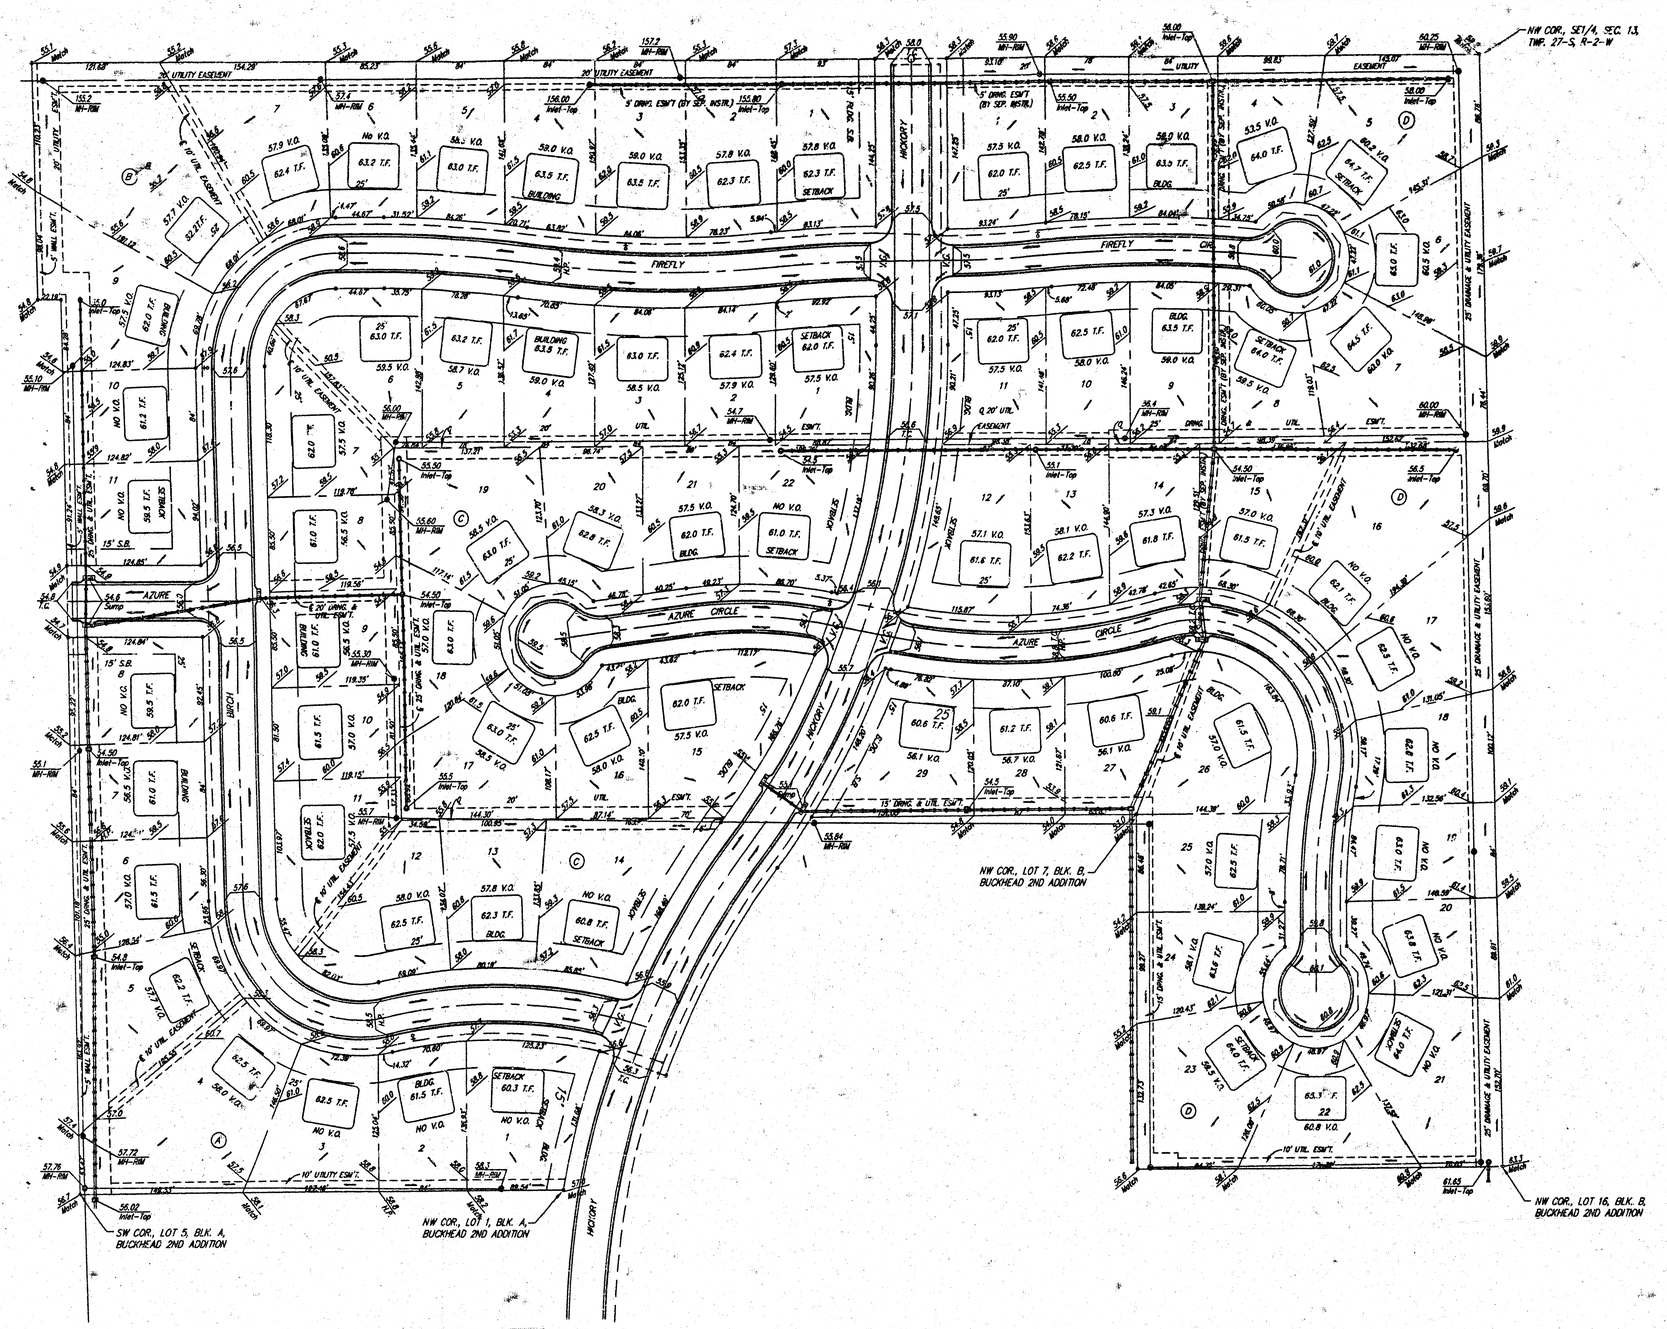


SCALE: 1" = 60'
• = Iron


NOTE:

Proposed top of foundation elevations are shown on plans. Contractor to set finish floor elevation.

All street elevations shown on plans are for top of curb (full height).

View-out elevations are denoted as XX.X V.O.

BENCHMARK:
Top of 1" Iron 12" Deep, W1/4 Cor., Sec. 26, Twp. 27-S, R-2-W.
Elev. = 1396.53 M.S.L.
(209.13 City Datum)

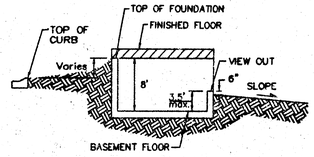

TYPICAL VIEW OUT
NO SCALE

APPROVED
[illegible] PLA.

BUCKHEAD 3RD ADDITION
GRADING PLAN

BAUGHMAN COMPANY P.A.
ENGINEERING, SURVEYING, & PLANNING
316-262-7271 • 315 ELLIS • WICHITA, KANSAS 67211

PROJECT NUMBER				SHEET
				1 OF 1
DESIGN DMV	DRAWN JAK	APPROVED	DATE	SCALE 1" = 60'

Buck3Grade

Plat Card Marked 22 Nov 2000