
FOUR CORNER LOT GRADING

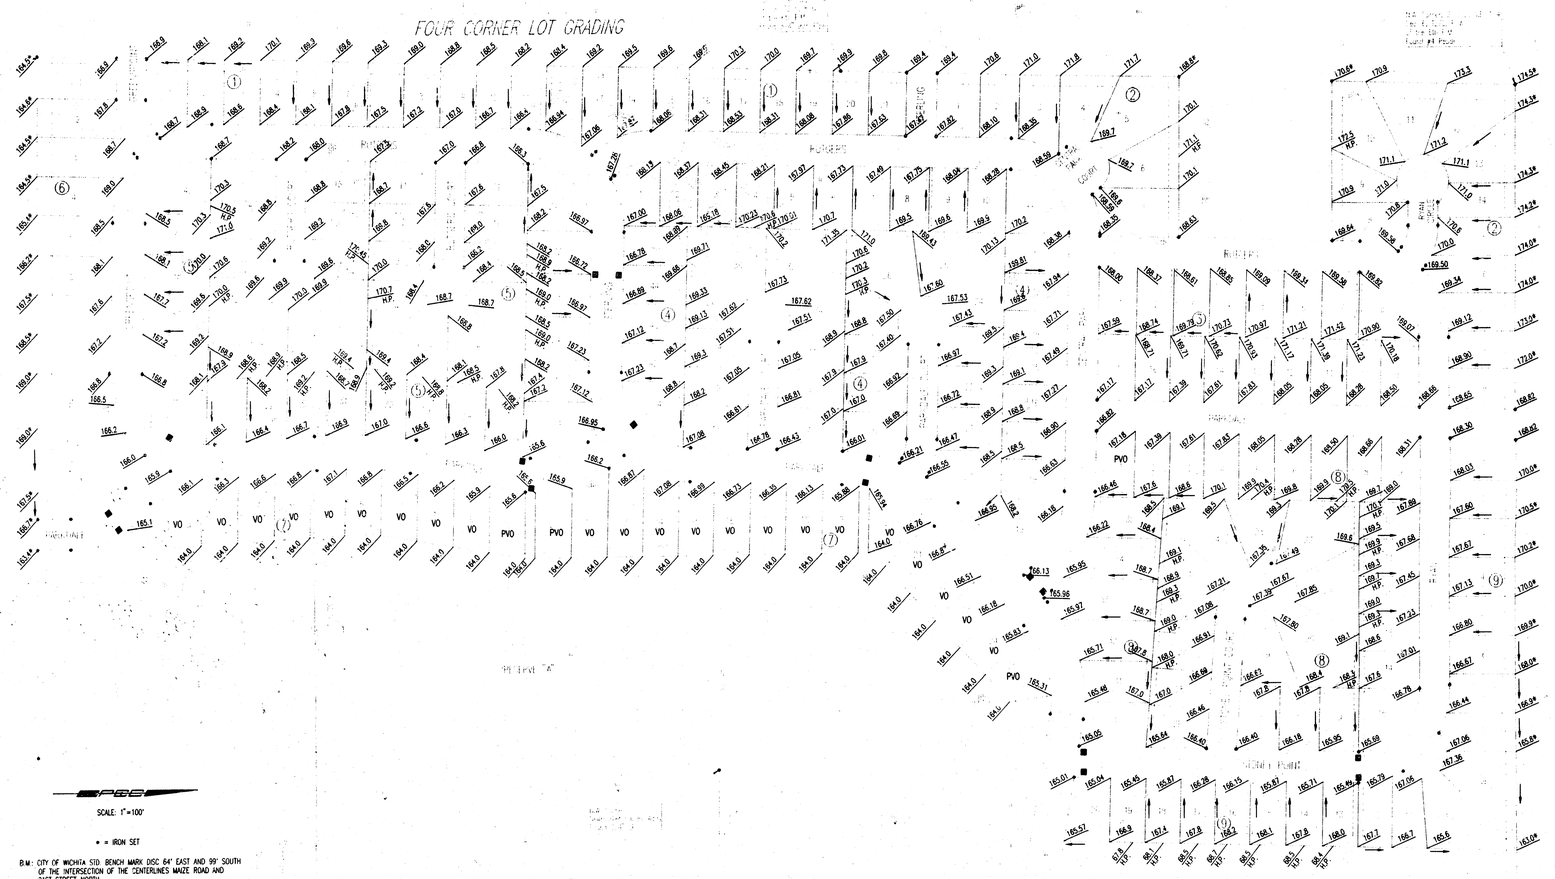

SCALE: 1"=100'

• = IRON SET

B.M.: CITY OF WICHITA STD. BENCH MARK DISC 64' EAST AND 99' SOUTH OF THE INTERSECTION OF THE CENTERLINES MAZE ROAD AND 21ST STREET NORTH.
ELEV.=164.3 CITY DATUM
ELEV.=1351.7 M.S.L.

ESTABLISHED MINIMUM PAD (LOWEST OPENING) AS FOLLOWS:
LOTS 1 THROUGH 28, BLOCK 7, = 165.6 CITY DATUM = 1353.0 M.S.L.

LEGEND

+	MATCH EXISTING ELEVATION
HP	HIGH POINT
VO	VIEW-OUT BASEMENT LOT
PVO	POSSIBLE VIEW-OUT BASEMENT LOT
—■—	STORM WATER SEWER
——→	FLOW DIRECTION

APPROVED
STORMWATER DRAINAGE PLAN

EVERGREEN ADDN