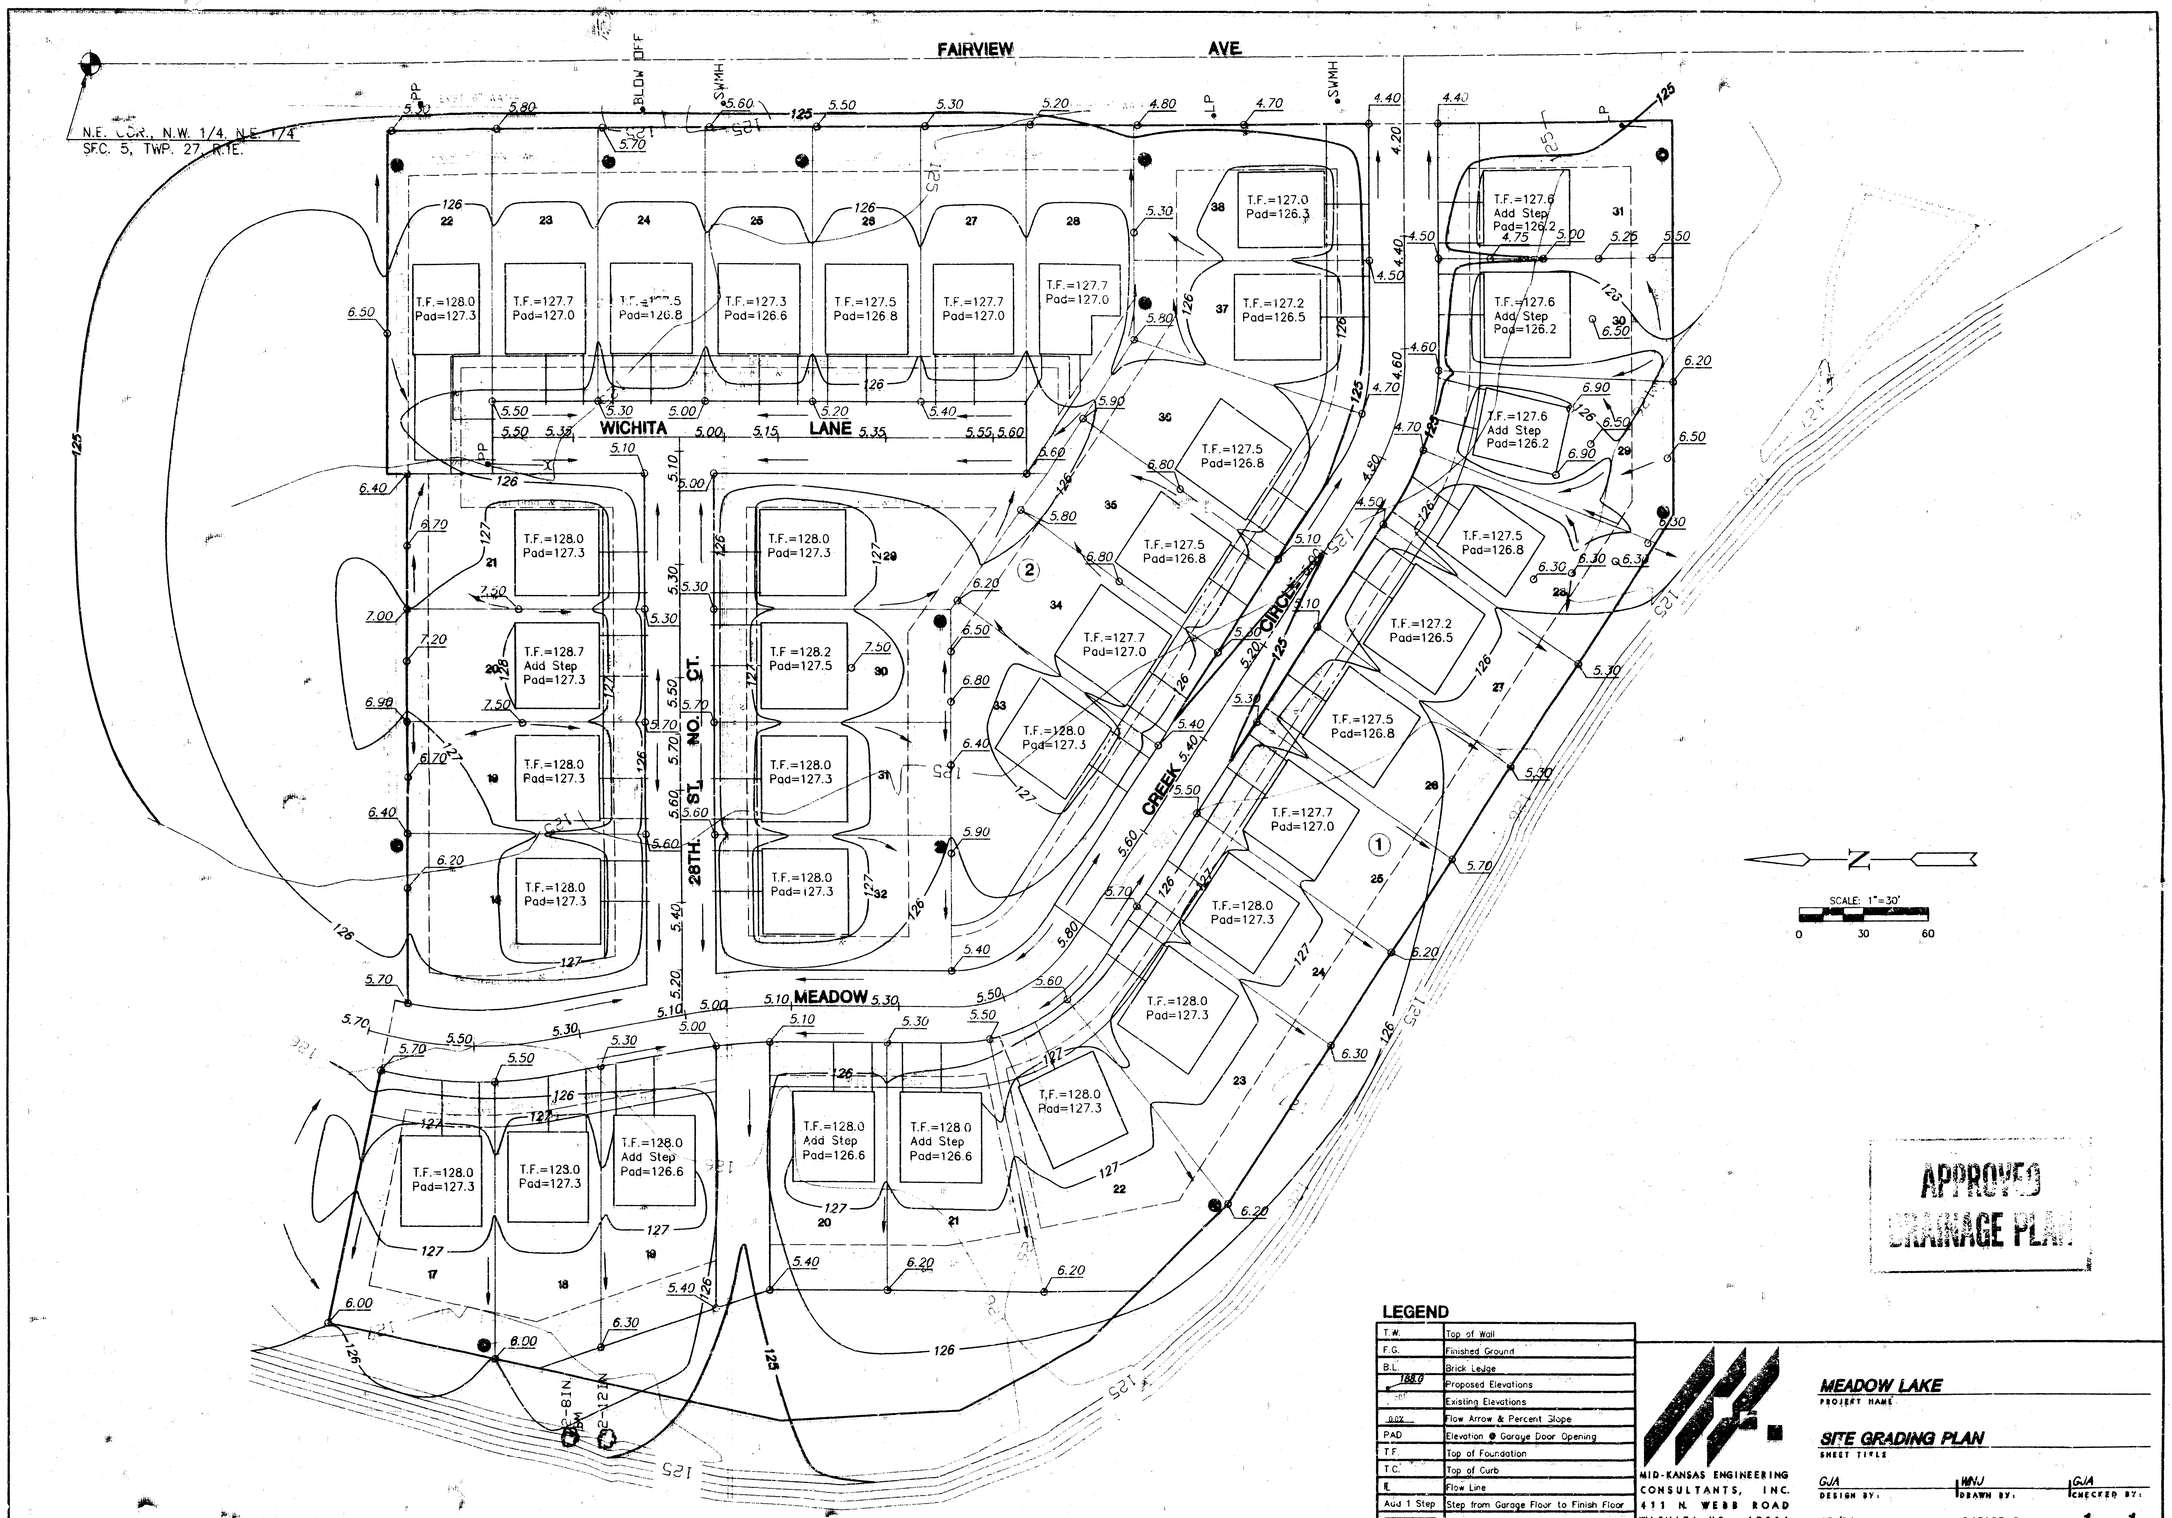


LEGEND


T.W.	Top of Wall
F.G.	Finished Ground
B.L.	Brick Ledge
168.0	Proposed Elevations
168.0	Existing Elevations
8.0%	Flow Arrow & Percent Slope
PAD	Elevation @ Garage Door Opening
T.F.	Top of Foundation
T.C.	Top of Curb
F.L.	Flow Line
Add 1 Step	Step from Garage Floor to Finish Floor
	Drop Siding or Brick Ledge
GRD.	Ground

MID-KANSAS ENGINEERING CONSULTANTS, INC.
411 N. WEBB ROAD
WICHITA, KS. 67206
316-684-9600

MEADOW LAKE
PROJECT NAME

SITE GRADING PLAN
SHEET TITLE

GJA	MWJ	GJA
DESIGN BY:	DRAWN BY:	CHECKED BY:
12/84	9421GRAD	1 / 1
DATE	JOB NO.	SHEET/OF

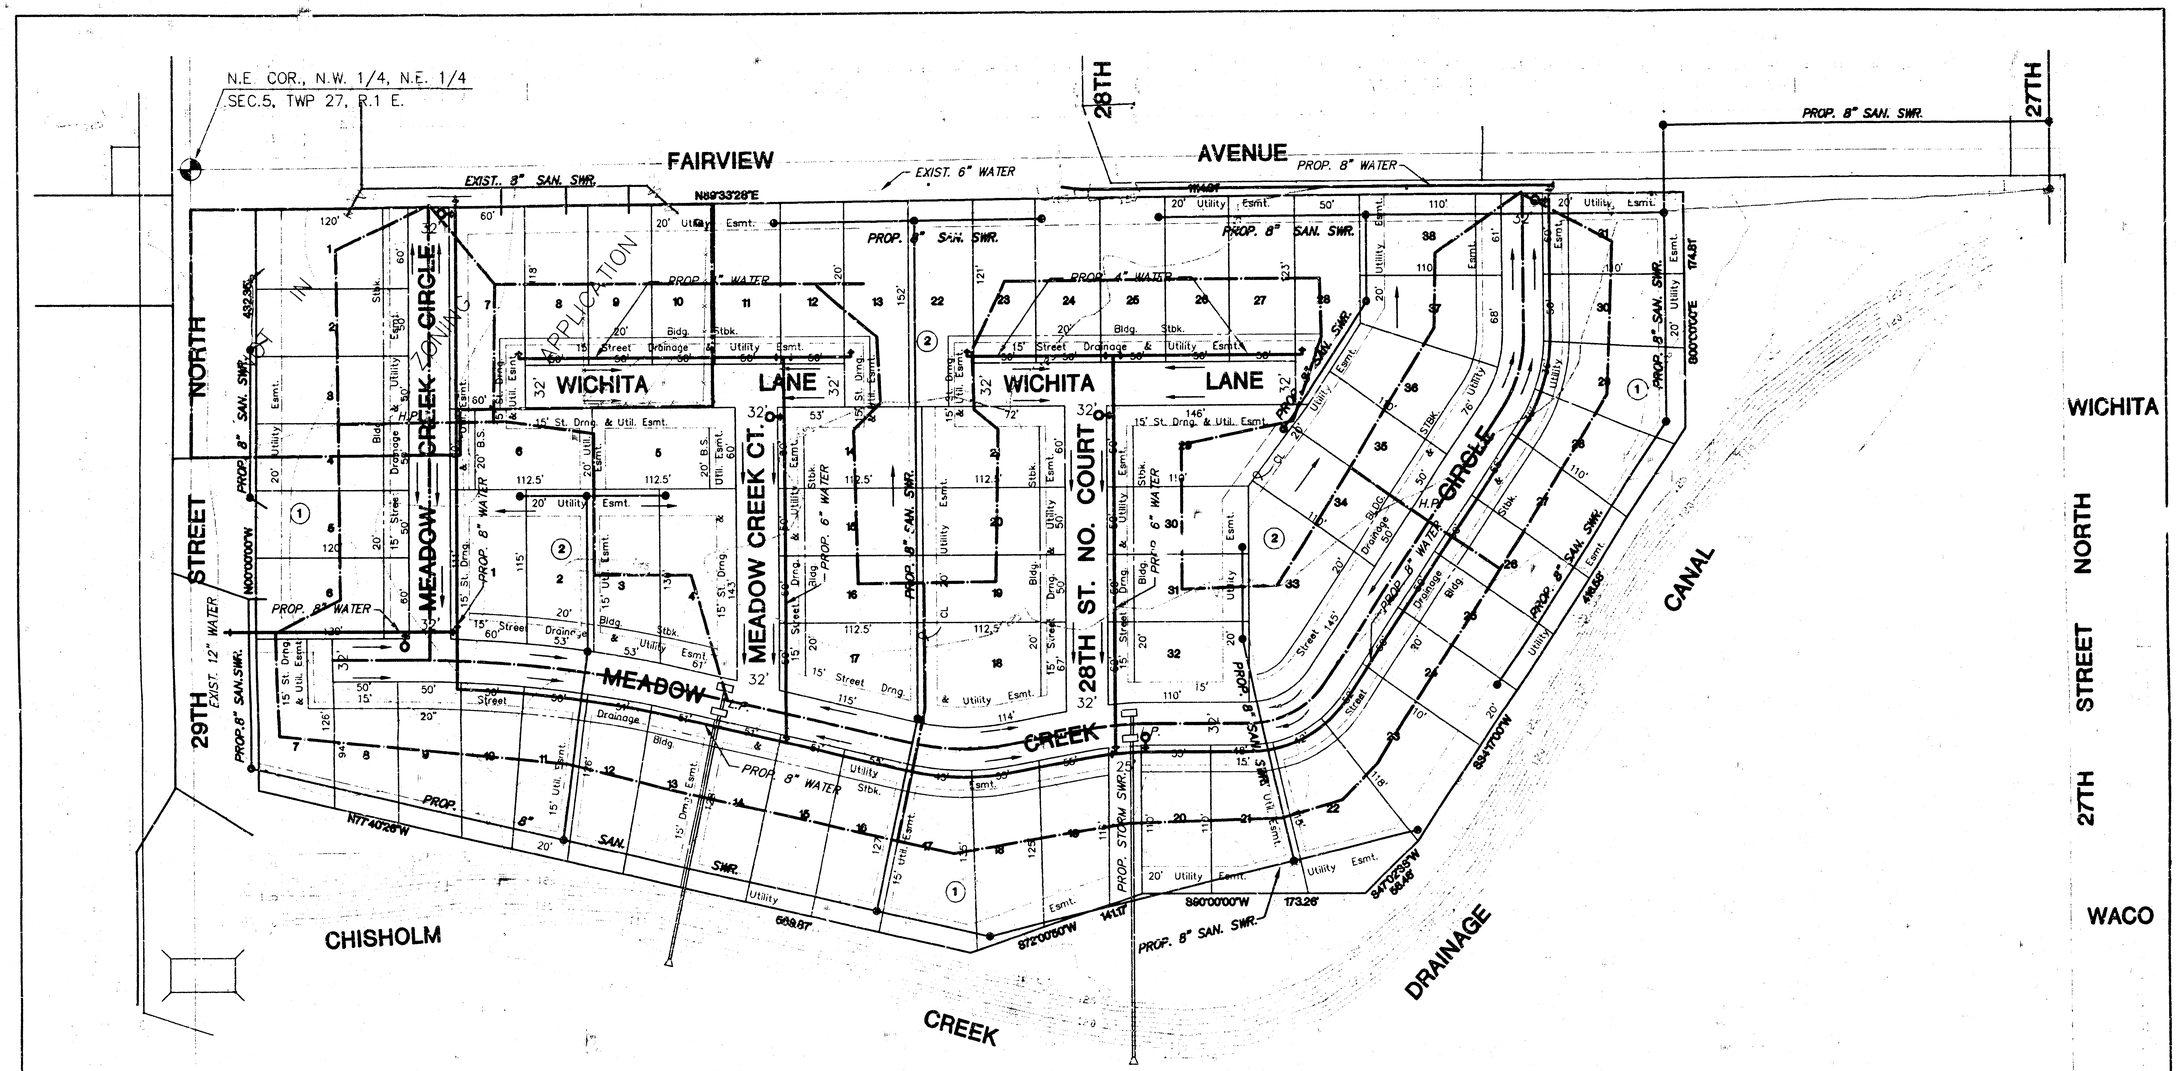

DRAINAGE & UTILITY CONCEPT

MEADOW CREEK

OWNER: MENNONITE HOUSING REHAB. SERVICES
2145 N. TOPEKA
WICHITA, KANSAS 67226

SCALE: 1"=50'

MEADOW CREEK

Design	KKL
Drawn by	
Checked by	
Date	5/09/94
Job no.	
Sheet	1
Of	1

MID-KANSAS ENGINEERING CONSULTANTS INC.
3500 NORTH ROCK ROAD
BUILDING #800
WICHITA, KANSAS 67226 (316) 636-5566