
PLAN: 1"=40'

PROFILE: 1"=40' Horizontal
1"=5' Vertical

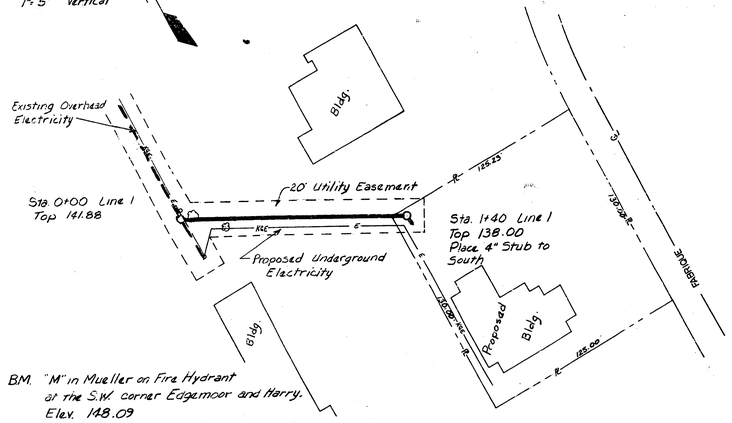


B.M. "M" in Mueller on Fire Hydrant at the S.W. corner Edgemoor and Harry. Elev. 148.09

B.M. Top Rim of existing M.H. Sta. 0+00 Elev. 141.88

NOTE: The City of Wichita shall Air Test and Televise the new line prior to acceptance.

QUANTITIES	
140 L.F.	8" PIPE
1 Ea.	MANHOLE
1 Ea.	CONNECT TO EXISTING M.H.
1 Ea.	4" STUB OUT
2 Ea.	TREE REMOVAL

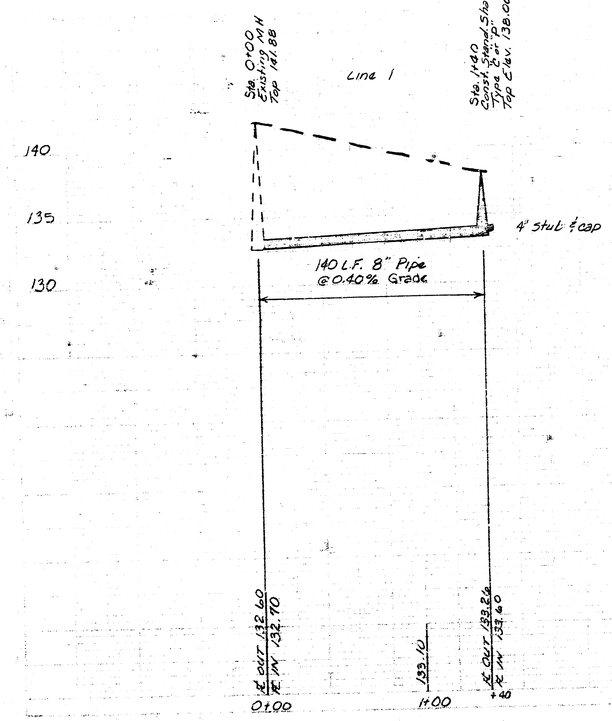


PILGRIM CONGREGATIONAL CHURCH SANITARY SEWER

PROJECT NO. 468-76-245-80001-000-000-074

MICHAEL E. LINDEBAK, CITY ENGINEER

JULY, 1986

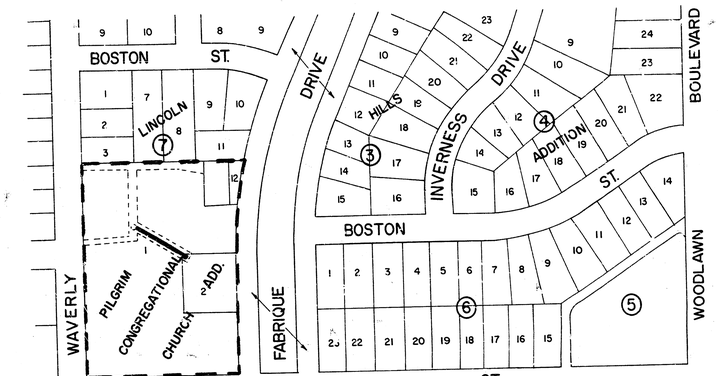

APPROVED AS NOTED
By CITY ENGINEER OF WICHITA
Sanitary Sewers 7/28/86
Storm Sewers
Driveway Approaches
Water Mains
Paving

NOTE TO CONTRACTOR

This project will be constructed under the supervision of the CITY ENGINEER and conforming to the SPECIFICATIONS of the CITY OF WICHITA. The CONTRACTOR will pay the City of Wichita for all costs of plan review, inspection and booking per contract.

THE CONTRACTOR SHALL BE RESPONSIBLE FOR PRESERVING PROPERTY IRONS. THE CONTRACTOR SHALL BE REQUIRED TO REESTABLISH ANY PROPERTY IRONS WHICH ARE CHANGED OR DESTROYED BY HIS CONSTRUCTION OPERATIONS. SUCH IRONS SHALL BE REESTABLISHED BY A LICENSED LAND SURVEYOR OR A LICENSED PROFESSIONAL ENGINEER IN ACCORDANCE WITH STATE LAWS.

WICHITA, KANSAS SANITARY SEWER EXTENSIONS		
PLAN AND PROFILE PROJECT NO. 468-76-245-80001-000-000-074 STA. 0+00 TO STA 1+40		
CASTLE & ASSOCIATES ENGINEERS WICHITA, KANSAS	DSG. JMK DR. JMK CH APP	DWG FILE NO. 8641-D-80,067
DATE JULY 1986		SHEET NO 1 OF 1

FILMED FROM THE BEST AVAILABLE COPY