
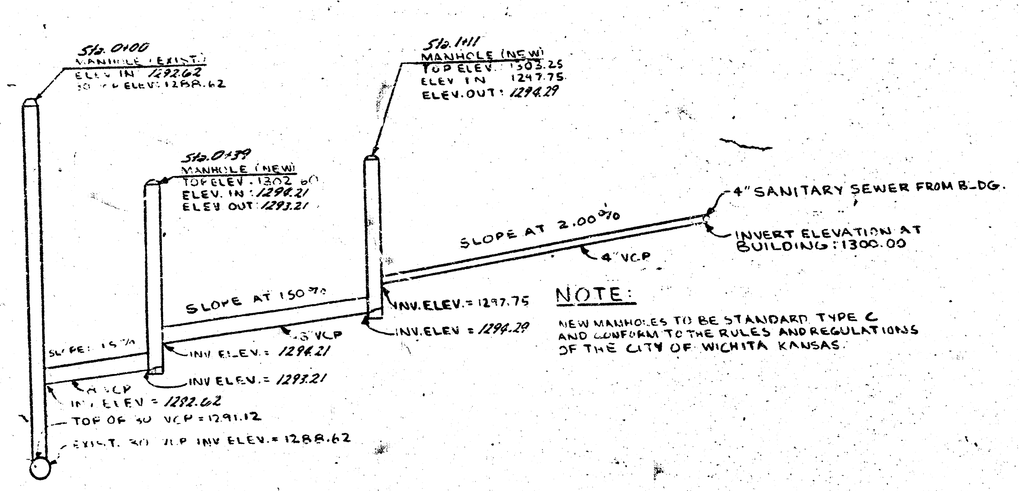


SANITAKY SEWER PROFILE

SCALE: HORIZONTAL 1" = 30'-0" VERTICAL 1/4" = 1'-0"

NOTE:

NEW MANHOLES TO BE STANDARD TYPE C AND CONFORM TO THE RULES AND REGULATIONS OF THE CITY OF WICHITA KANSAS.

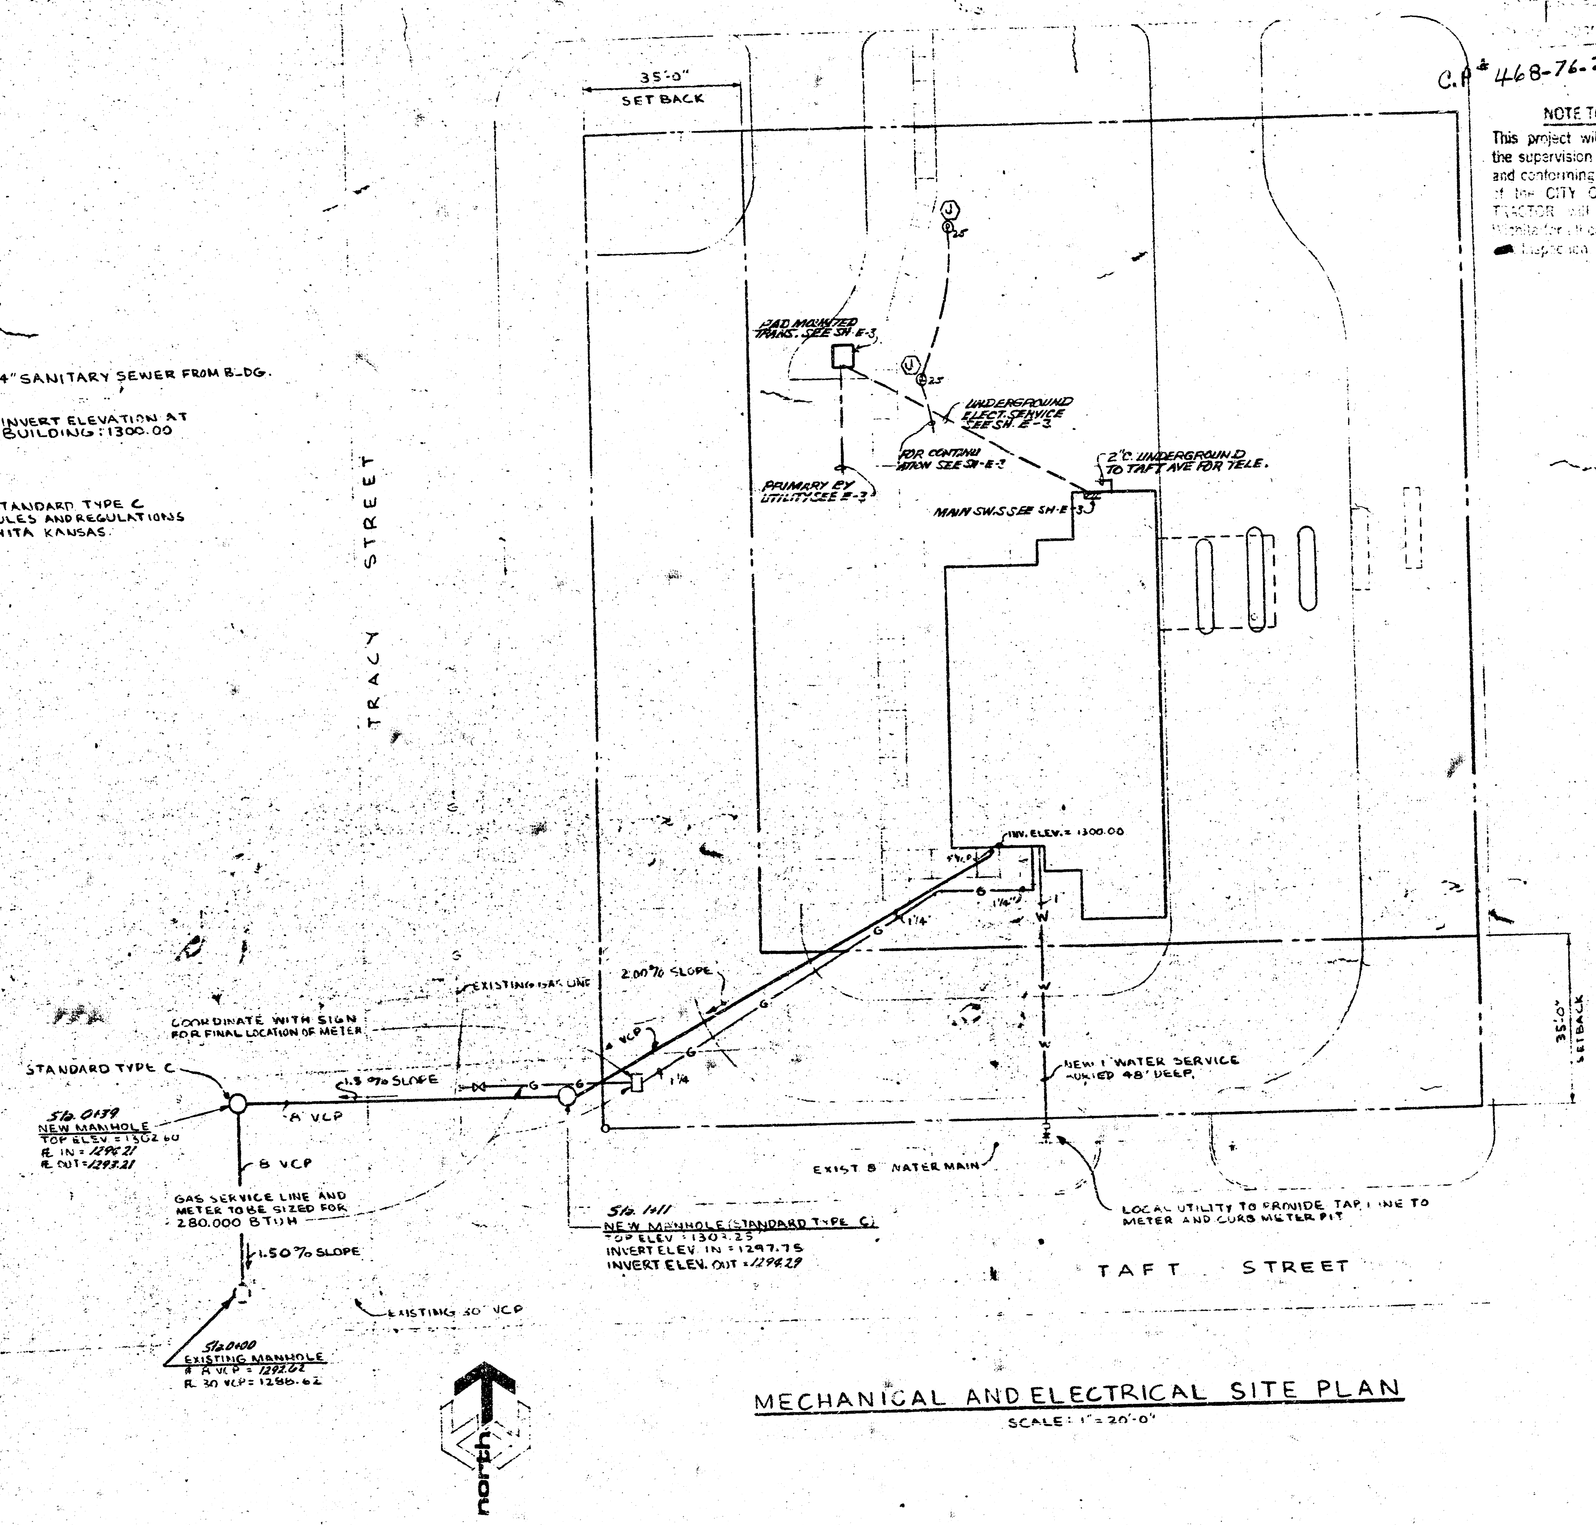

MECHANICAL AND ELECTRICAL SITE PLAN

SCALE: 1" = 20'-0"

3-18-80

APPROVED AS NOTED
BY CITY ENGINEER'S OFFICE
BY: [illegible]
DATE: [illegible]
REMARKS: [illegible]

C.P.# 468-76-245-70942000-008

NOTE TO CONTRACTOR

This project will be constructed under the supervision of the CITY ENGINEER and conforming to the SPECIFICATIONS of the CITY OF WICHITA. The CONTRACTOR will reimburse the City of Wichita for all costs of [illegible] inspection.

Do Not Reproduce
This document is the property of the architect and is an instrument of service and shall not be used on other projects or for extensions of this project without the architect's written approval.

Architect
Charles P. Guariglia
1130 Hampton Avenue St. Louis, Missouri 63139 Area Code 314 647 3800
Consultant
Bank Building & Equipment Corporation of America
1130 a Hampton Avenue St. Louis, Missouri 63139 (314) 647-3800

Revisions

Drawn by D CALLAHAN Date
A MUICK

Title MECH. & ELECT. SITE PLAN PA. BIGELOW

Job no. 6636

THE SOUTHWEST NATIONAL
BANK OF WICHITA
WICHITA, KANSAS
468-76-245-80942-000-000-008

Sheet no. 1