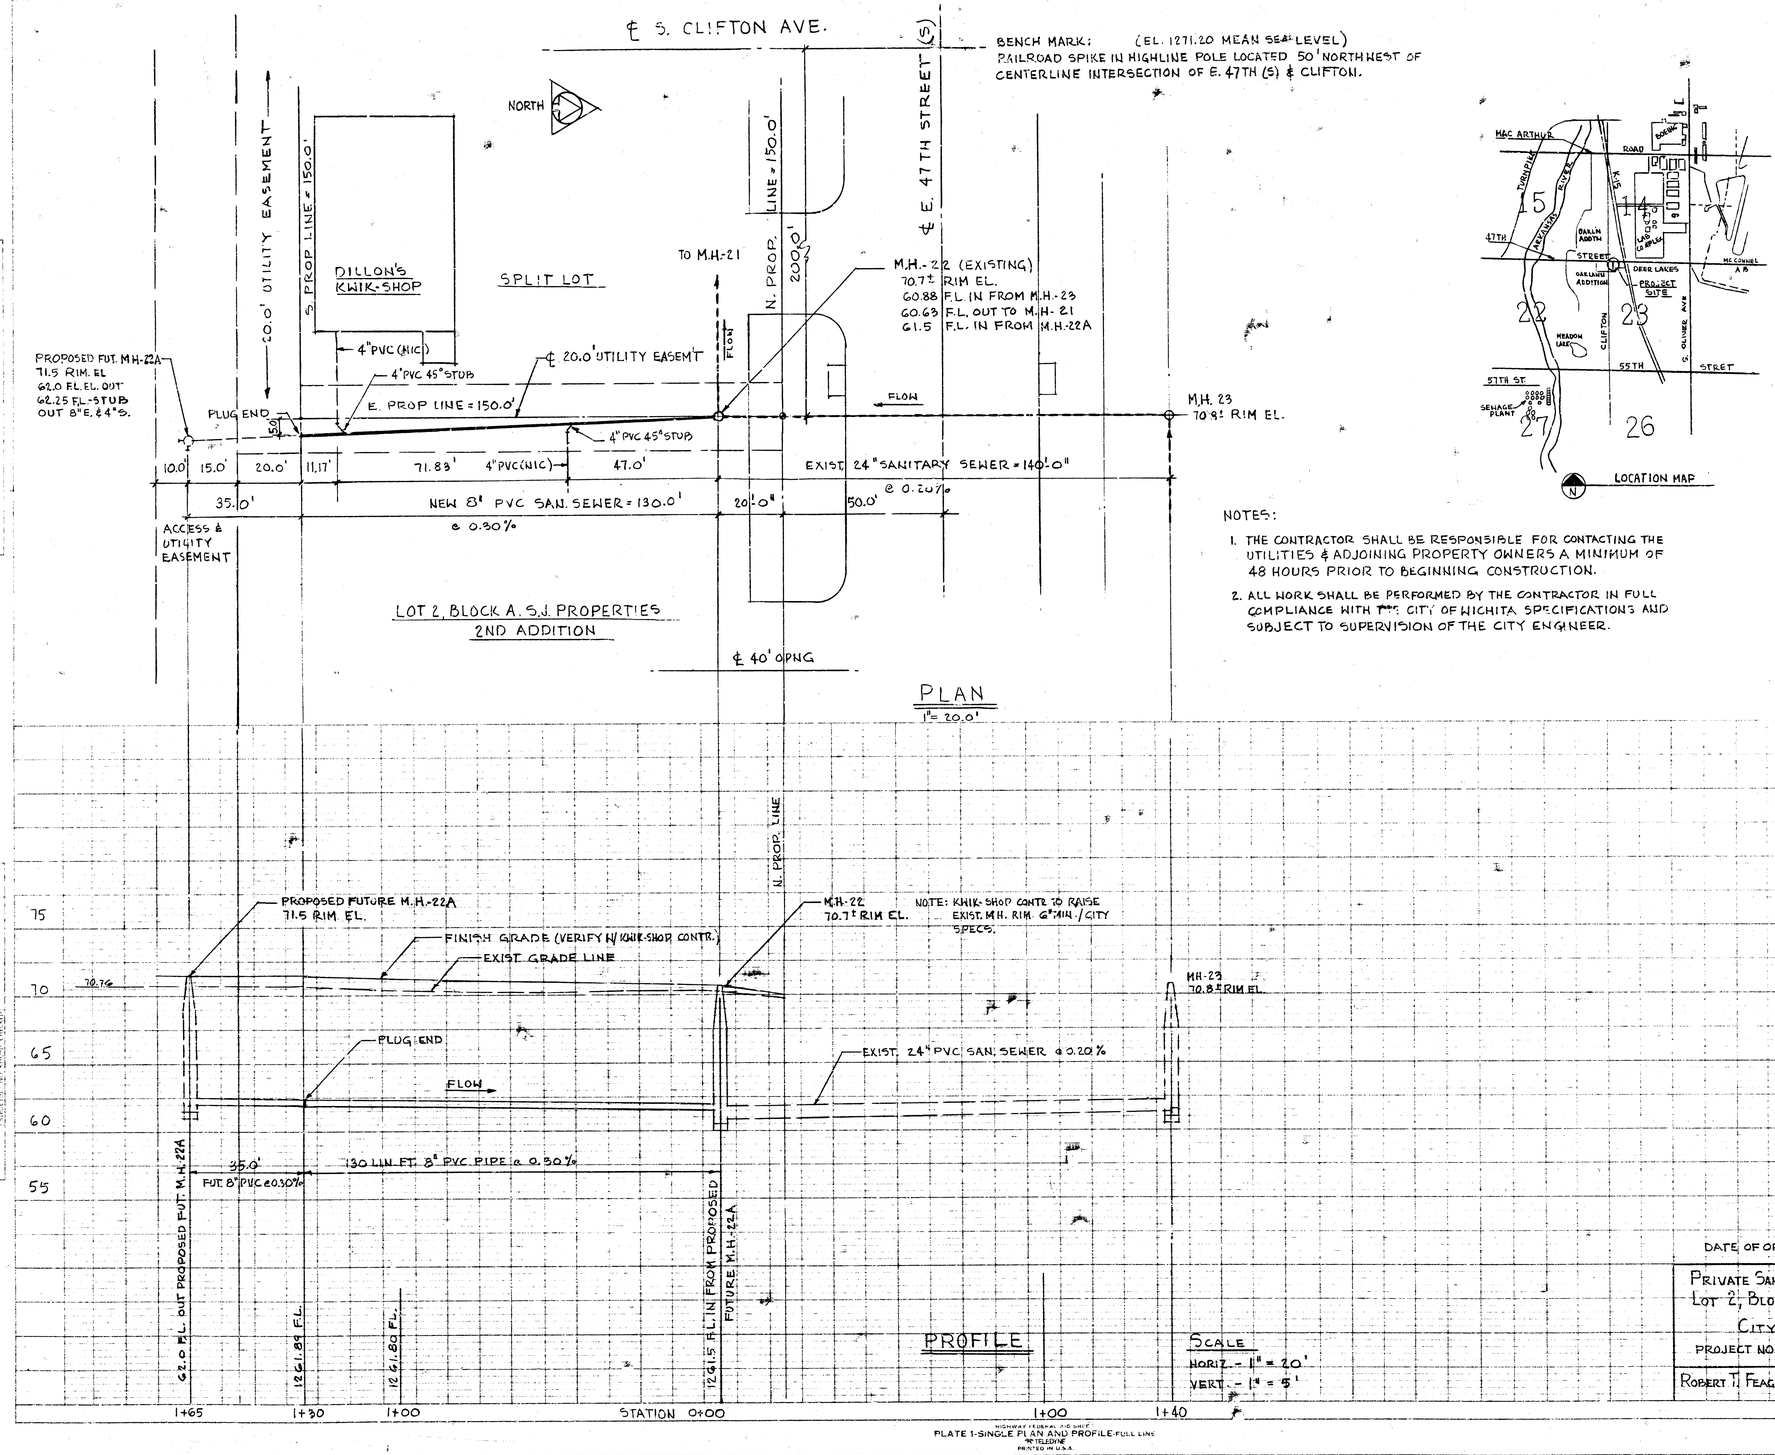


PLAN
1" = 20.0'

NOTES:

1. THE CONTRACTOR SHALL BE RESPONSIBLE FOR CONTACTING THE UTILITIES & ADJOINING PROPERTY OWNERS A MINIMUM OF 48 HOURS PRIOR TO BEGINNING CONSTRUCTION.
2. ALL WORK SHALL BE PERFORMED BY THE CONTRACTOR IN FULL COMPLIANCE WITH THE CITY OF WICHITA SPECIFICATIONS AND SUBJECT TO SUPERVISION OF THE CITY ENGINEER.

APPROVED AS NOTED
BY CITY ENGINEER OF WICHITA
Sanitary Sewers VRH 9/15/86

PROFILE
SCALE
HORIZ. - 1" = 20'
VERT. - 1" = 5'

DATE OF ORIGINAL DWGS - 8/25/86. REVISION DATE: 9-10-86

PRIVATE SANITARY SEWER EXTENSION TO SERVE LOT 2, BLOCK A, S.J. PROPERTIES 2ND ADDITION CITY OF WICHITA, KANSAS	ROBERT T. FEAGINS PROFESSIONAL ENGR
PROJECT NO. 468-76-245-80001-000-002-078	
ROBERT T. FEAGINS, P.E., R.A.	4024 N. OLIVER AVENUE WICHITA, KANSAS 67226

1/1

PLAN
NOTE BOOK REFERENCE
PG.

PROFILE SURVEYED
NOTE BOOK REFERENCE
PG.
B.M. NOTED
CERTIFIED CORRECT BY

HIGHWAY FEDERAL AID SHEET
PLATE 1-SINGLE PLAN AND PROFILE-FULL LINE
W.T. ELDRIDGE
PRINTED IN U.S.A.

FILMED FROM THE BEST AVAILABLE COPY