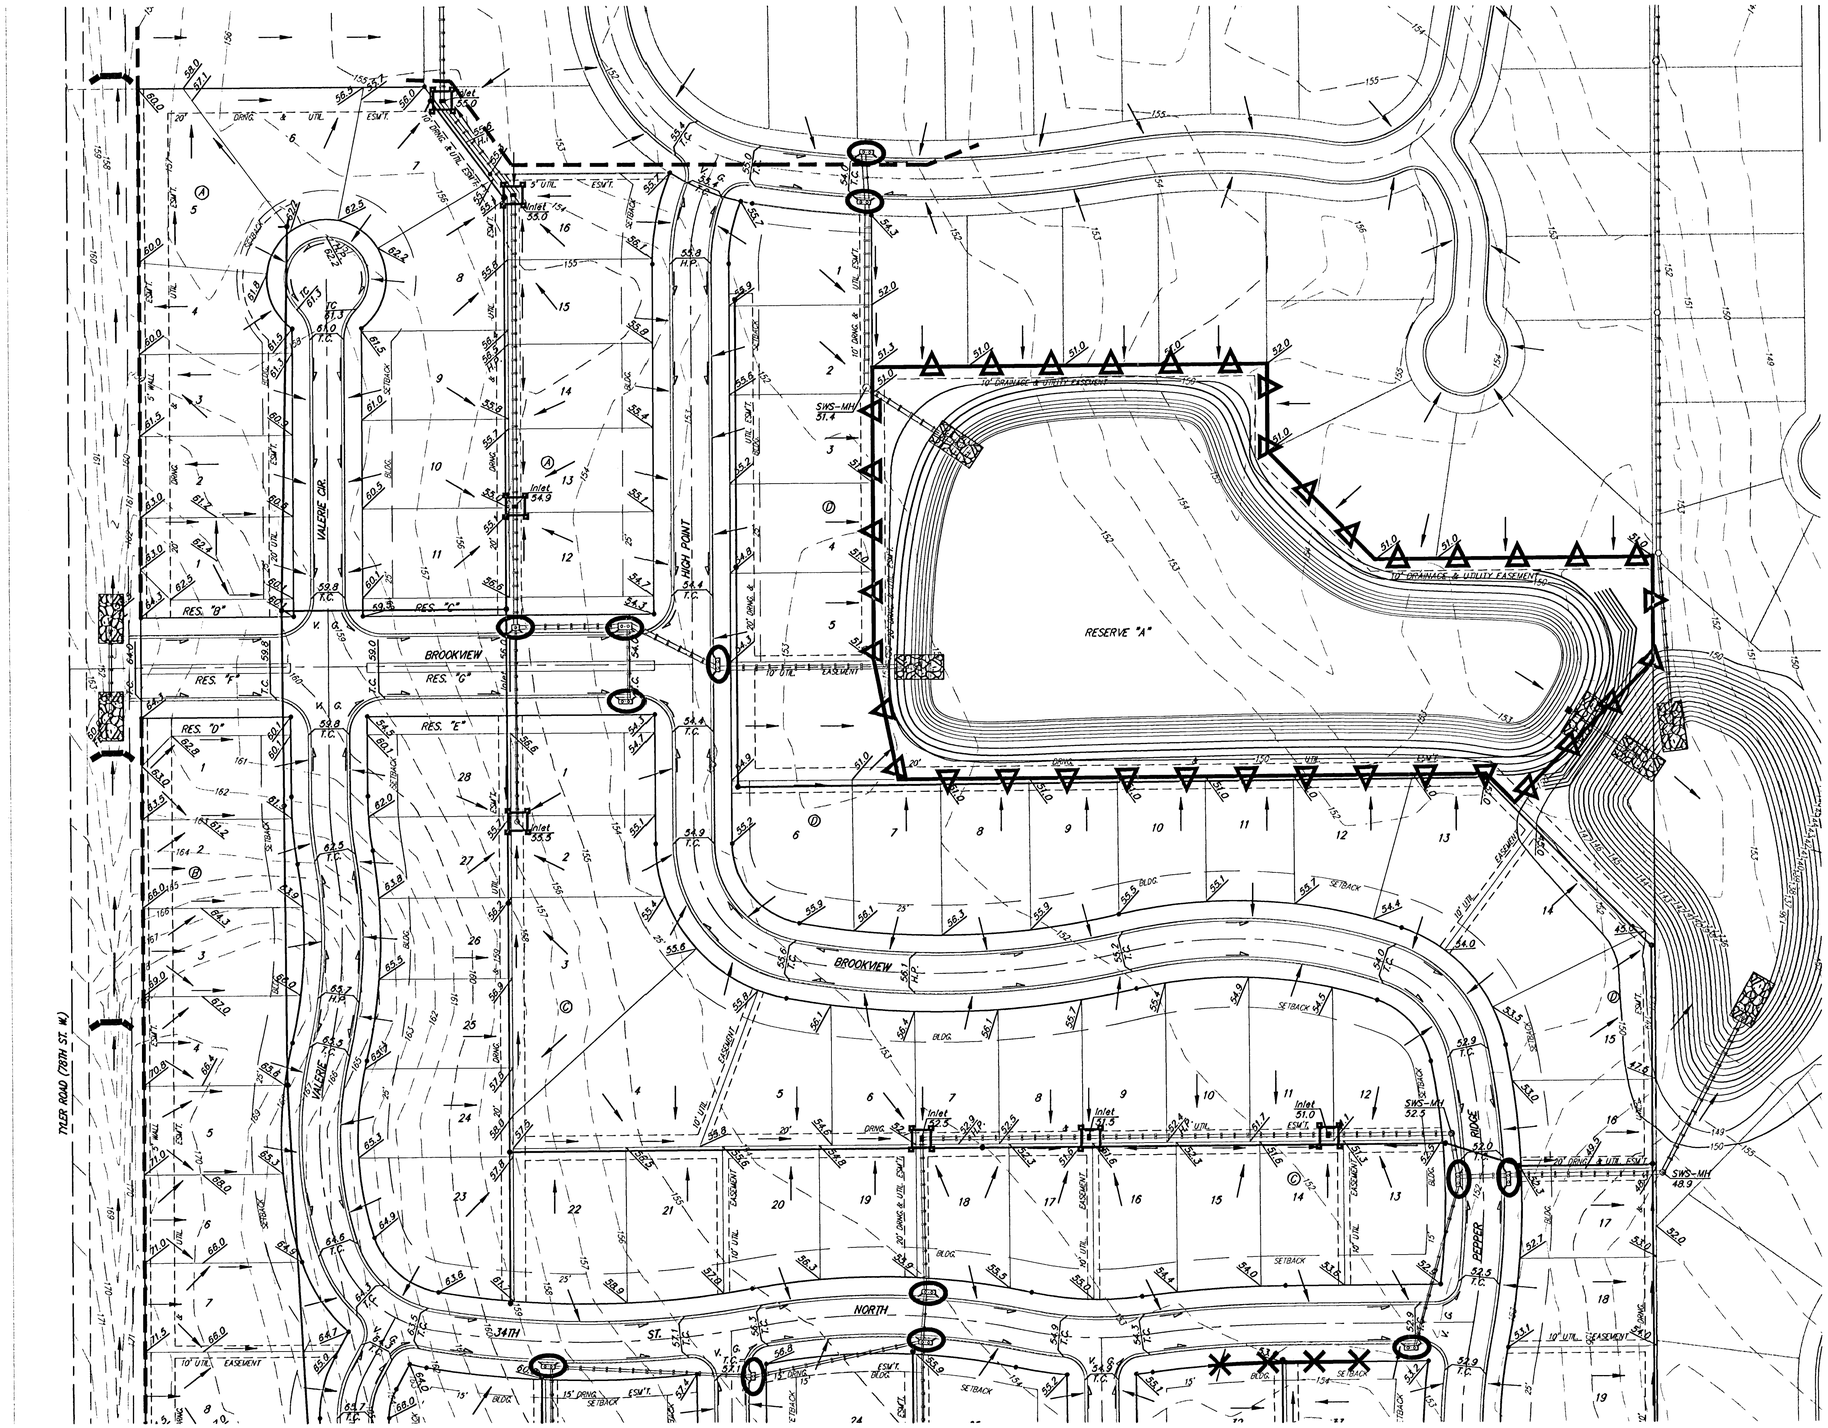


EROSION CONTROL PLAN
LEGEND

(Installation Details Found in the SWPP Plan)

- LIGHT STONE RIP-RAP See Plan Sheets
- DROP INLET PROTECTION 10 Ea.
- CURB INLET PROTECTION
- STRAW BALE BARRIERS 4 Ea.
- SILT FENCING 3019 L.F.
- EARTH DIKES 2472 L.F.

NO SCALE

TYLER'S LANDING ADDITION
EROSION CONTROL PLAN
CITY OF WICHITA, KANSAS

BAUGHMAN COMPANY P.A.
ENGINEERING, SURVEYING, & PLANNING
316-262-7271 • 315 ELLIS • WICHITA, KANSAS 67211

PROJECT NUMBER	SHEET
472-83691	15 of 33

DESIGN	DRAWN	APPROVED	DATE	SCALE
SCL	SCL	NBW	6/4/03	1"=60'

GRAPHIC TWO