
EXISTING DRAINAGE DEDICATION FILM 414, PAGE 845

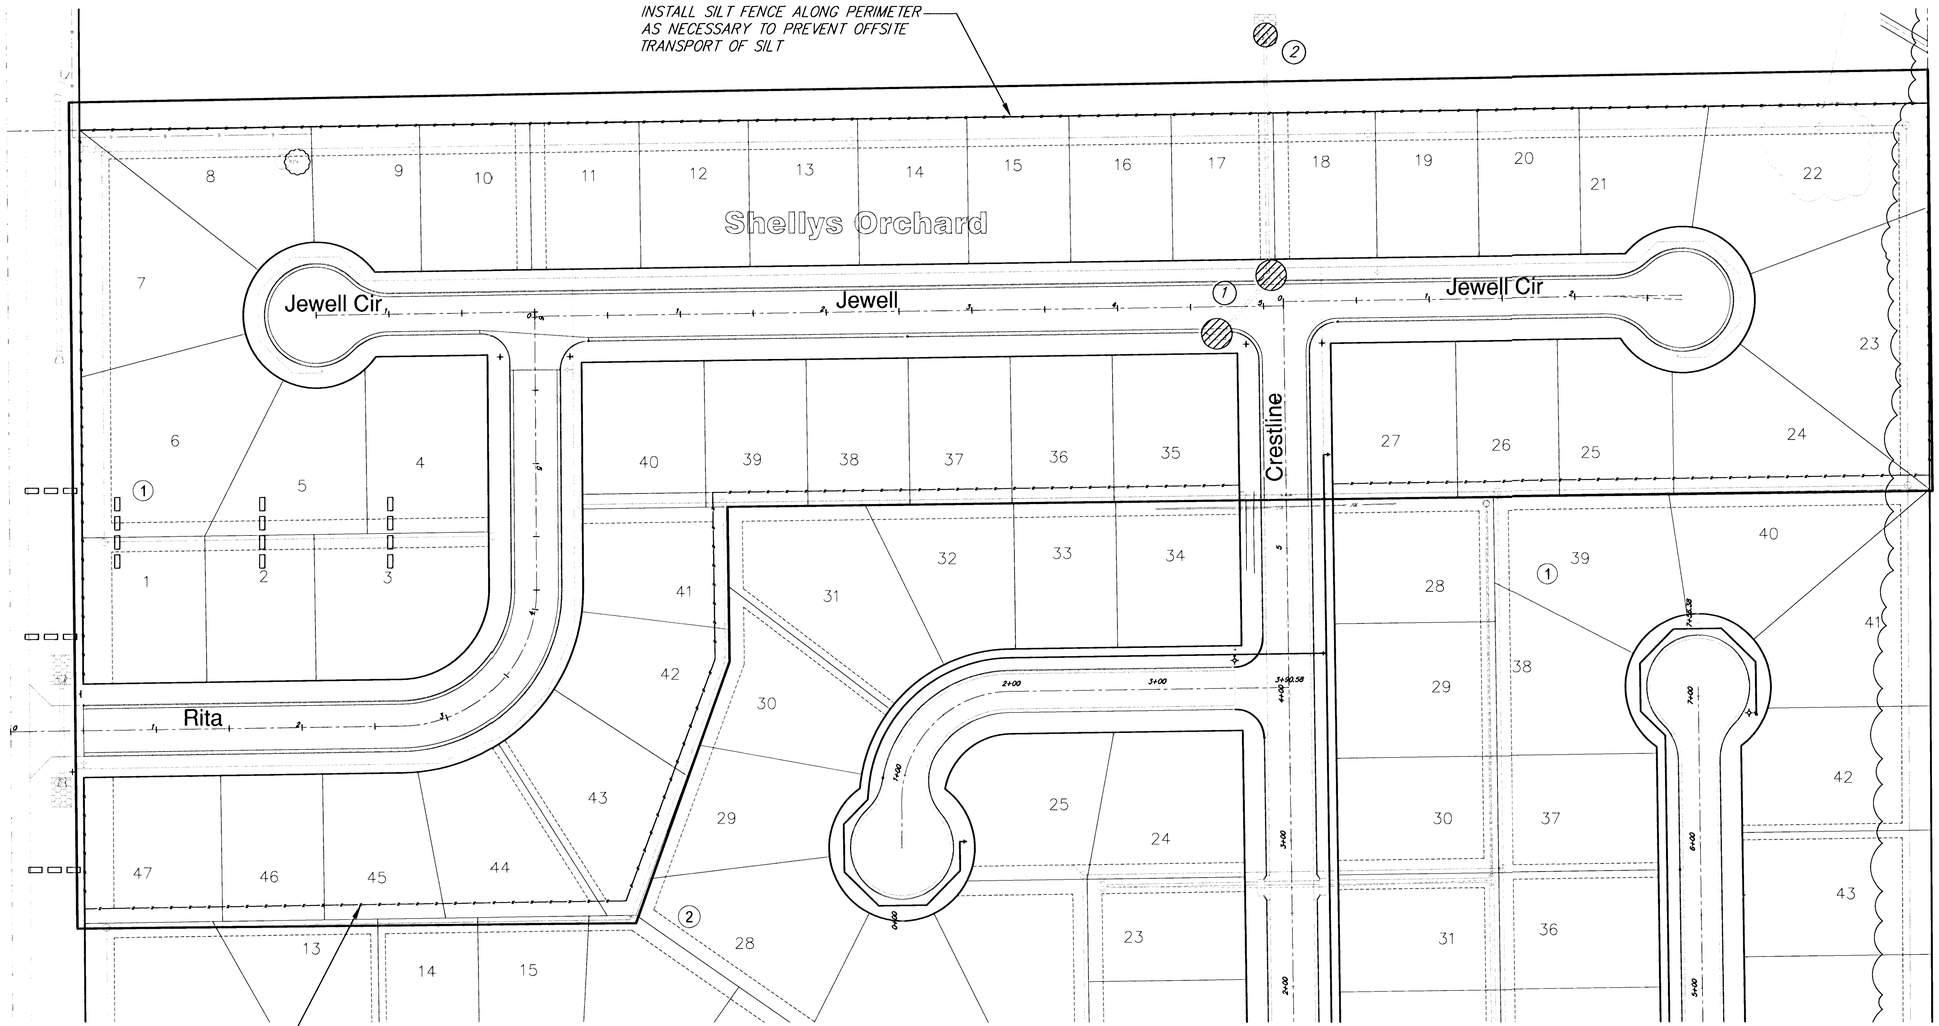

SCALE 1" = 50'

LEGEND

- Silt Fence
- Hay Bale Ditch Check
- (1) Inlet Barrier Protection
- (2) Outfall Protected by Rip Rap

FOR INFORMATION ONLY:
Approx. Length Silt Fence = 2400 L.F.

Shellys Orchard
Erosion Control
WICHITA, KANSAS

Ruggles & Bohm, P.A.
Engineering, Surveying, Land Planning
924 North Main
Wichita, Kansas 67203
www.rbkansas.com
(316) 264-8008
(316) 264-4621 fax
E-mail: info@rbkansas.com

DESIGN	CMB
DRAWN	EJG
REVIEW	
UTILITY	
DATE	June 18, 2003
DRAWING FILE	2333E Paving Details [Erosion Control Details]
PROJECT NUMBER	472-83783
RB JOB	2333E
SHEET	14 OF 30